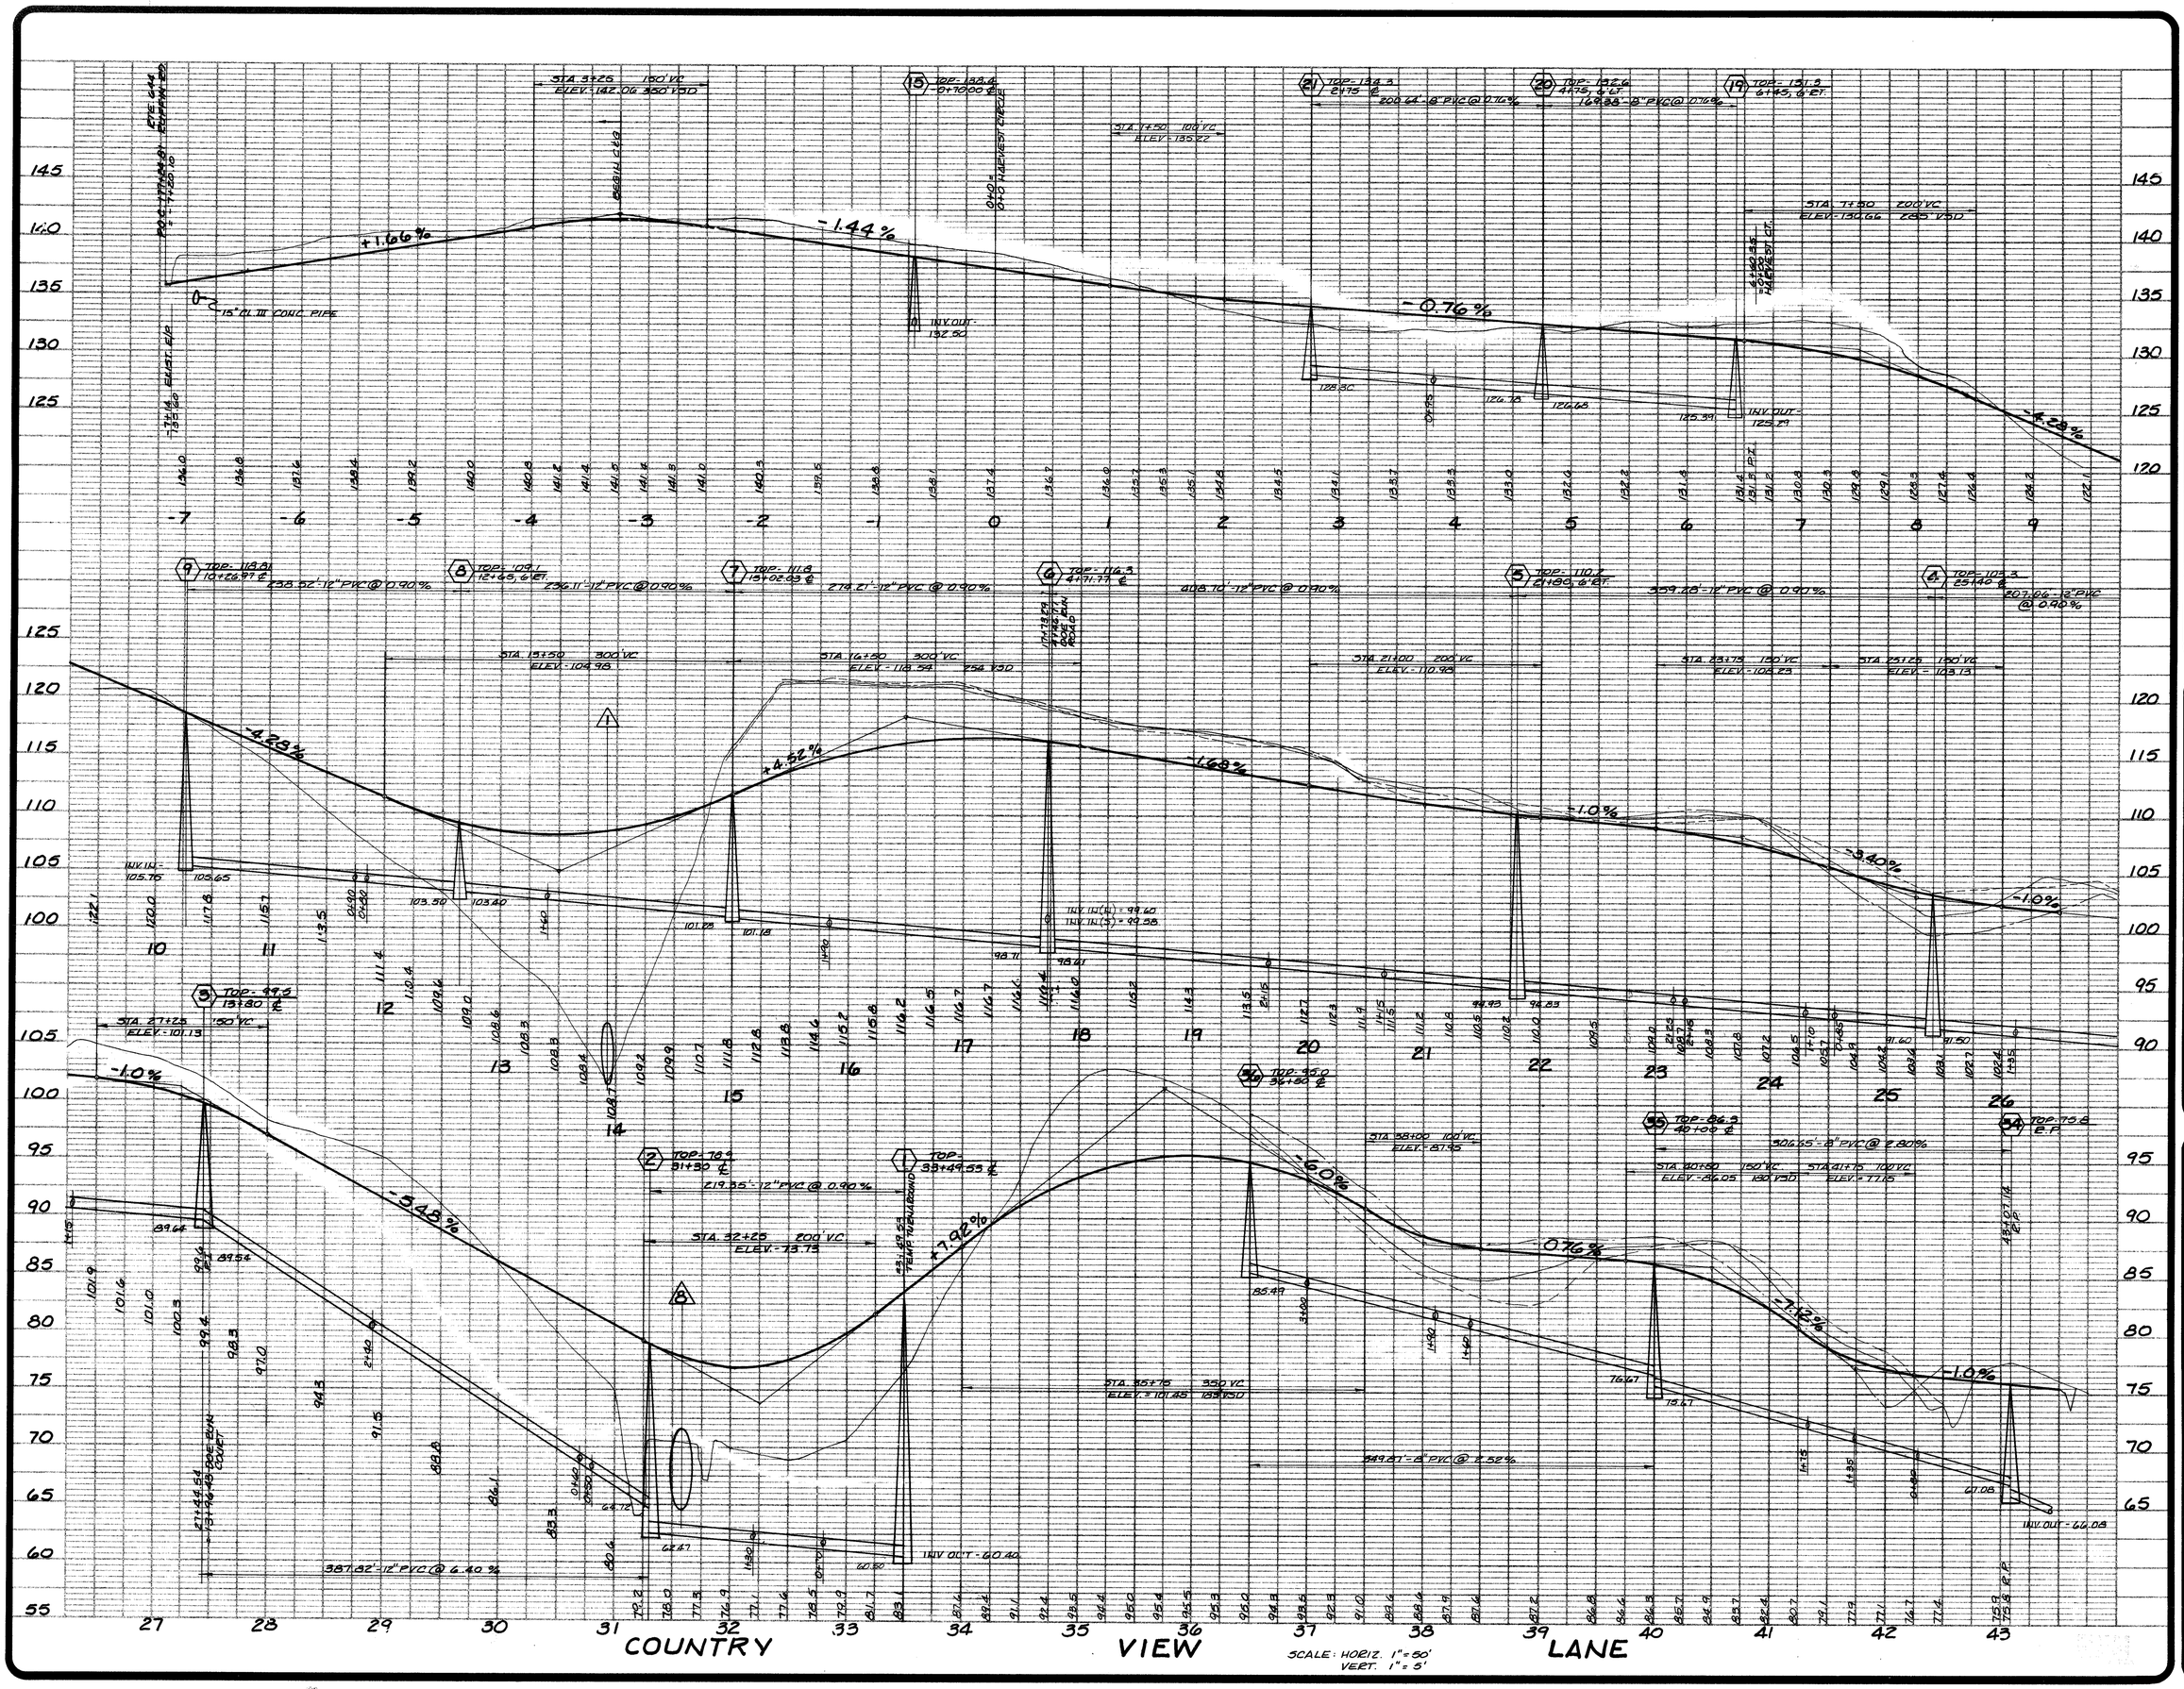

J. K. TIMMONS & ASSOCIATES, INC.
ENGINEERS · SURVEYORS · PLANNERS
711 NORTH COURTHOUSE RD. (804) 794-3500 RICHMOND, VIRGINIA 23235
8803 STAPLES MILL RD. (804) 262-7396 RICHMOND, VIRGINIA 23228

FOUNTAIN RIDGE
SECTION 3
BLAND DISTRICT PRINCE GEORGE COUNTY, VA.

PROFILES

REVISIONS
NOV. 13, 1987
JAN. 14, 1988

COMMONWEALTH OF VIRGINIA
WALTER M. ALTMAN III
LICENSE NO 11039
PROFESSIONAL ENGINEER

STAMP: AS NOTED
SCALE: G.F.C.
DRAWN BY: SEP. 18, 87
DATE DRAWN: E.L.G.
DESIGNED: W.M.A. III
CHECKED: 4 OF 10
SHEET NUMBER: 8610-44
JOB NUMBER