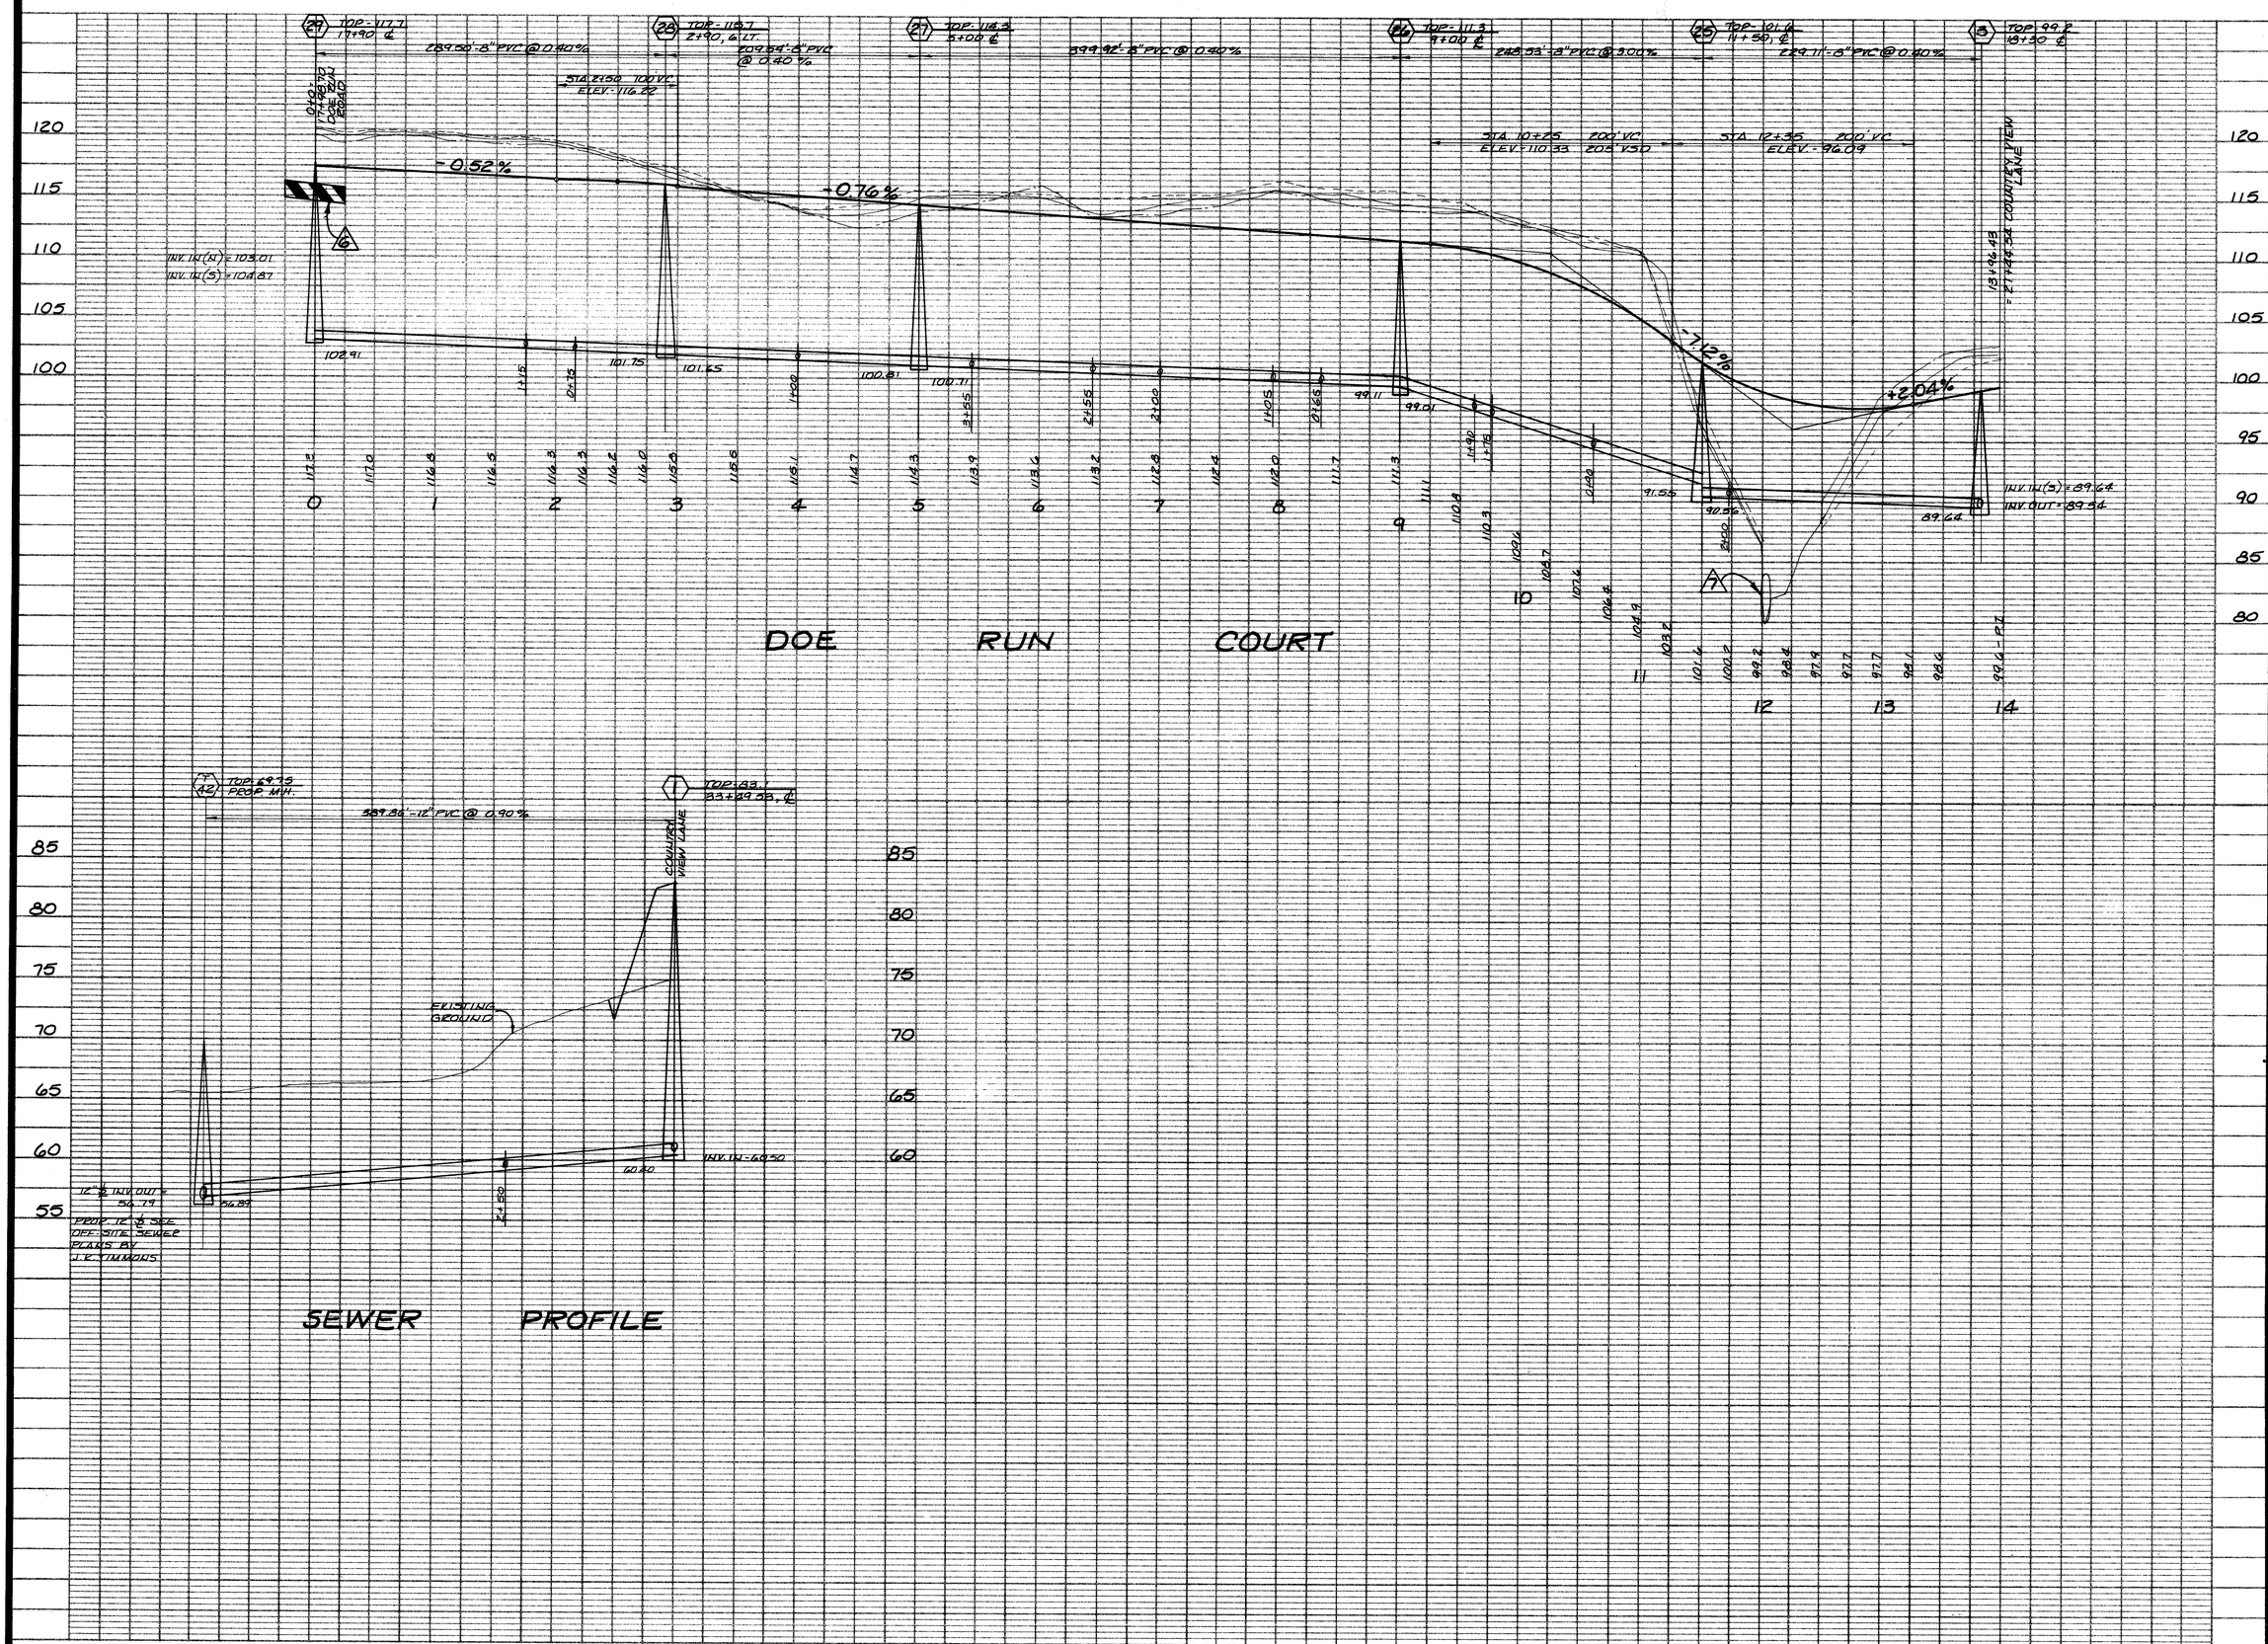

FINAL

J. K. TIMMONS & ASSOCIATES, P.C.
ENGINEERS · SURVEYORS · PLANNERS

711 NORTH COURTHOUSE ROAD
RICHMOND, VIRGINIA 23236
TELEPHONE: (804) 794-2480

8803 STAPLES MILL ROAD
RICHMOND, VIRGINIA 23228
TELEPHONE: (804) 262-7336

411 EAST BROADWAY
HOPEWELL, VIRGINIA 23860
TELEPHONE: (804) 458-8865

FOUNTAIN RIDGE
SECTION 3
BLAND DISTRICT PRINCE GEORGE COUNTY, VA.

PROFILES

△ NOV. 13, 1987
△ JAN. 14, 1988

REVISIONS

COMMONWEALTH OF VIRGINIA
WALTER M. ALTMAN III
LICENSE NO
11039
PROFESSIONAL ENGINEER

STAMP: AS NOTED
SCALE: G.F.C.
DRAWN BY: SEP. 18, 87
DATE DRAWN: E.L.G.
DESIGNED: W.M.A. III
CHECKED: 7 OF 10
SHEET NUMBER: 8610-44
JOB NUMBER