# DRAINAGE & EROSION CONTROL PLAN
# FOUNTAIN RIDGE
## SECTION 3

BLAND DISTRICT
PRINCE GEORGE, CO.

SCALE: 1" = 100'  DATE: 9-18-1987

J.K. TIMMONS & ASSOCIATES, P.C.
ENGINEERS • SURVEYORS • PLANNERS
HOPEWELL, VA.

COMMONWEALTH OF VIRGINIA
WALTER M. ALTMAN III
No. 1363
LAND SURVEYOR










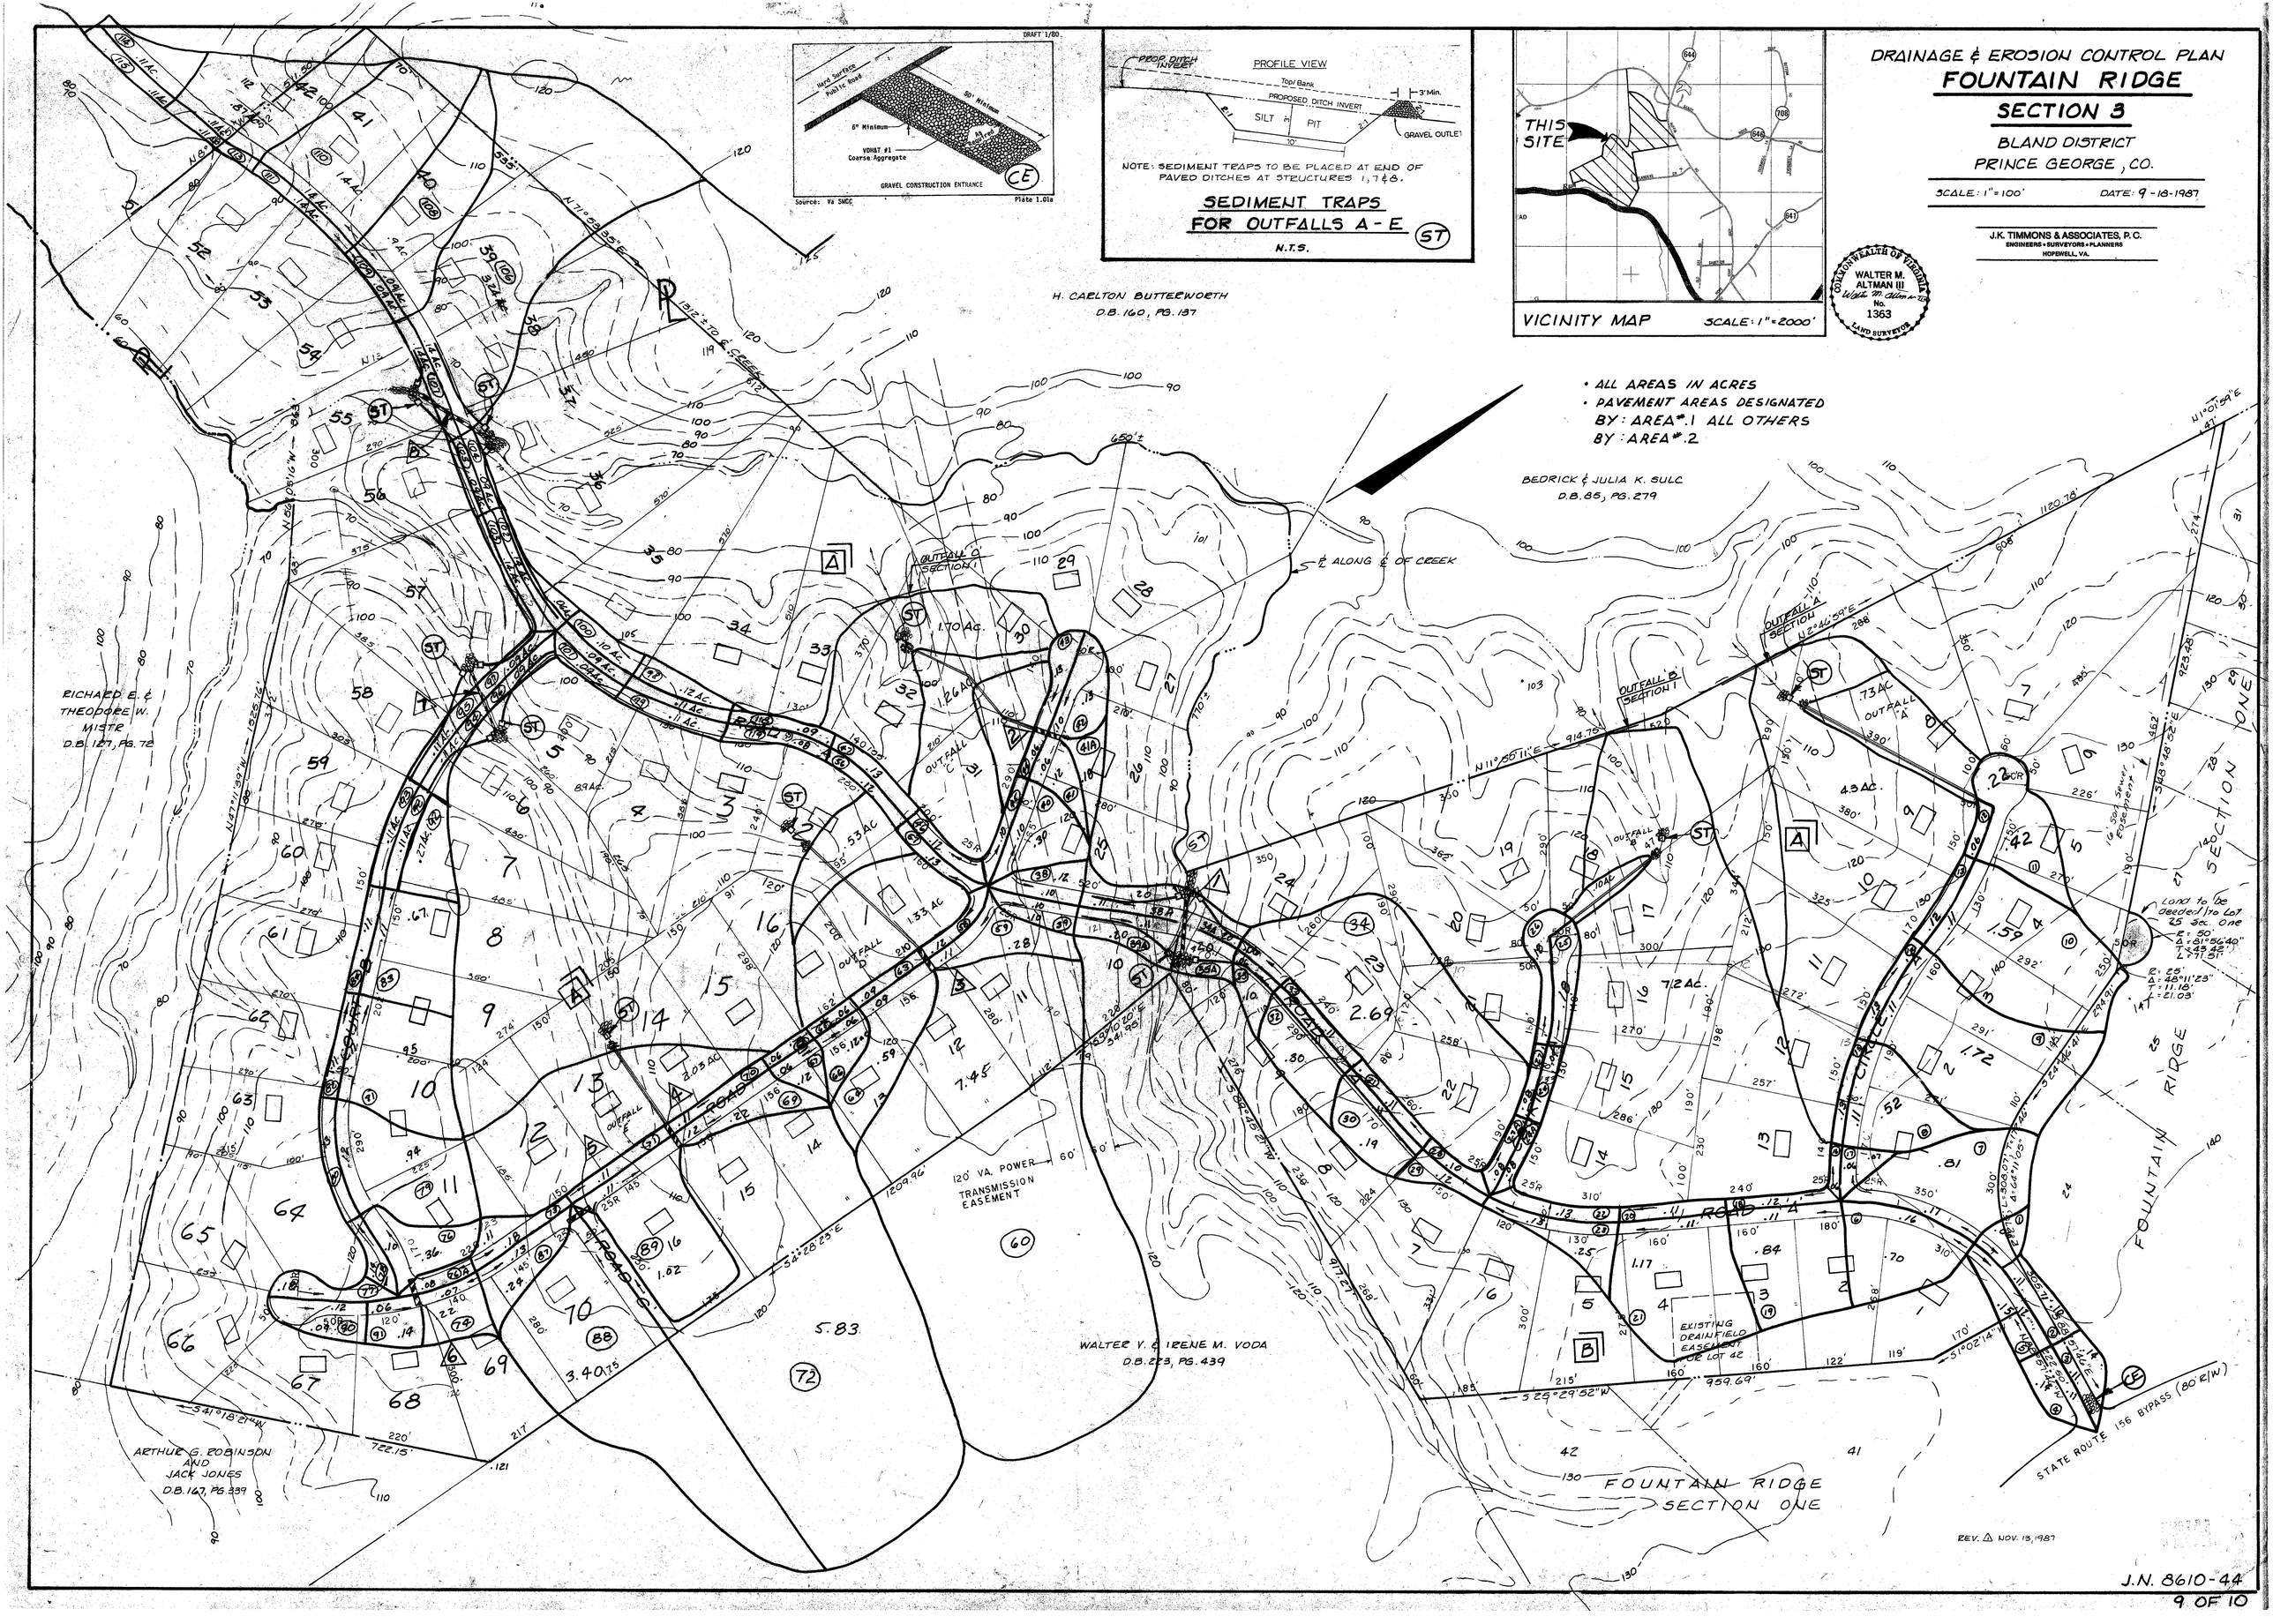


J.N. 8610-44
9 OF 10