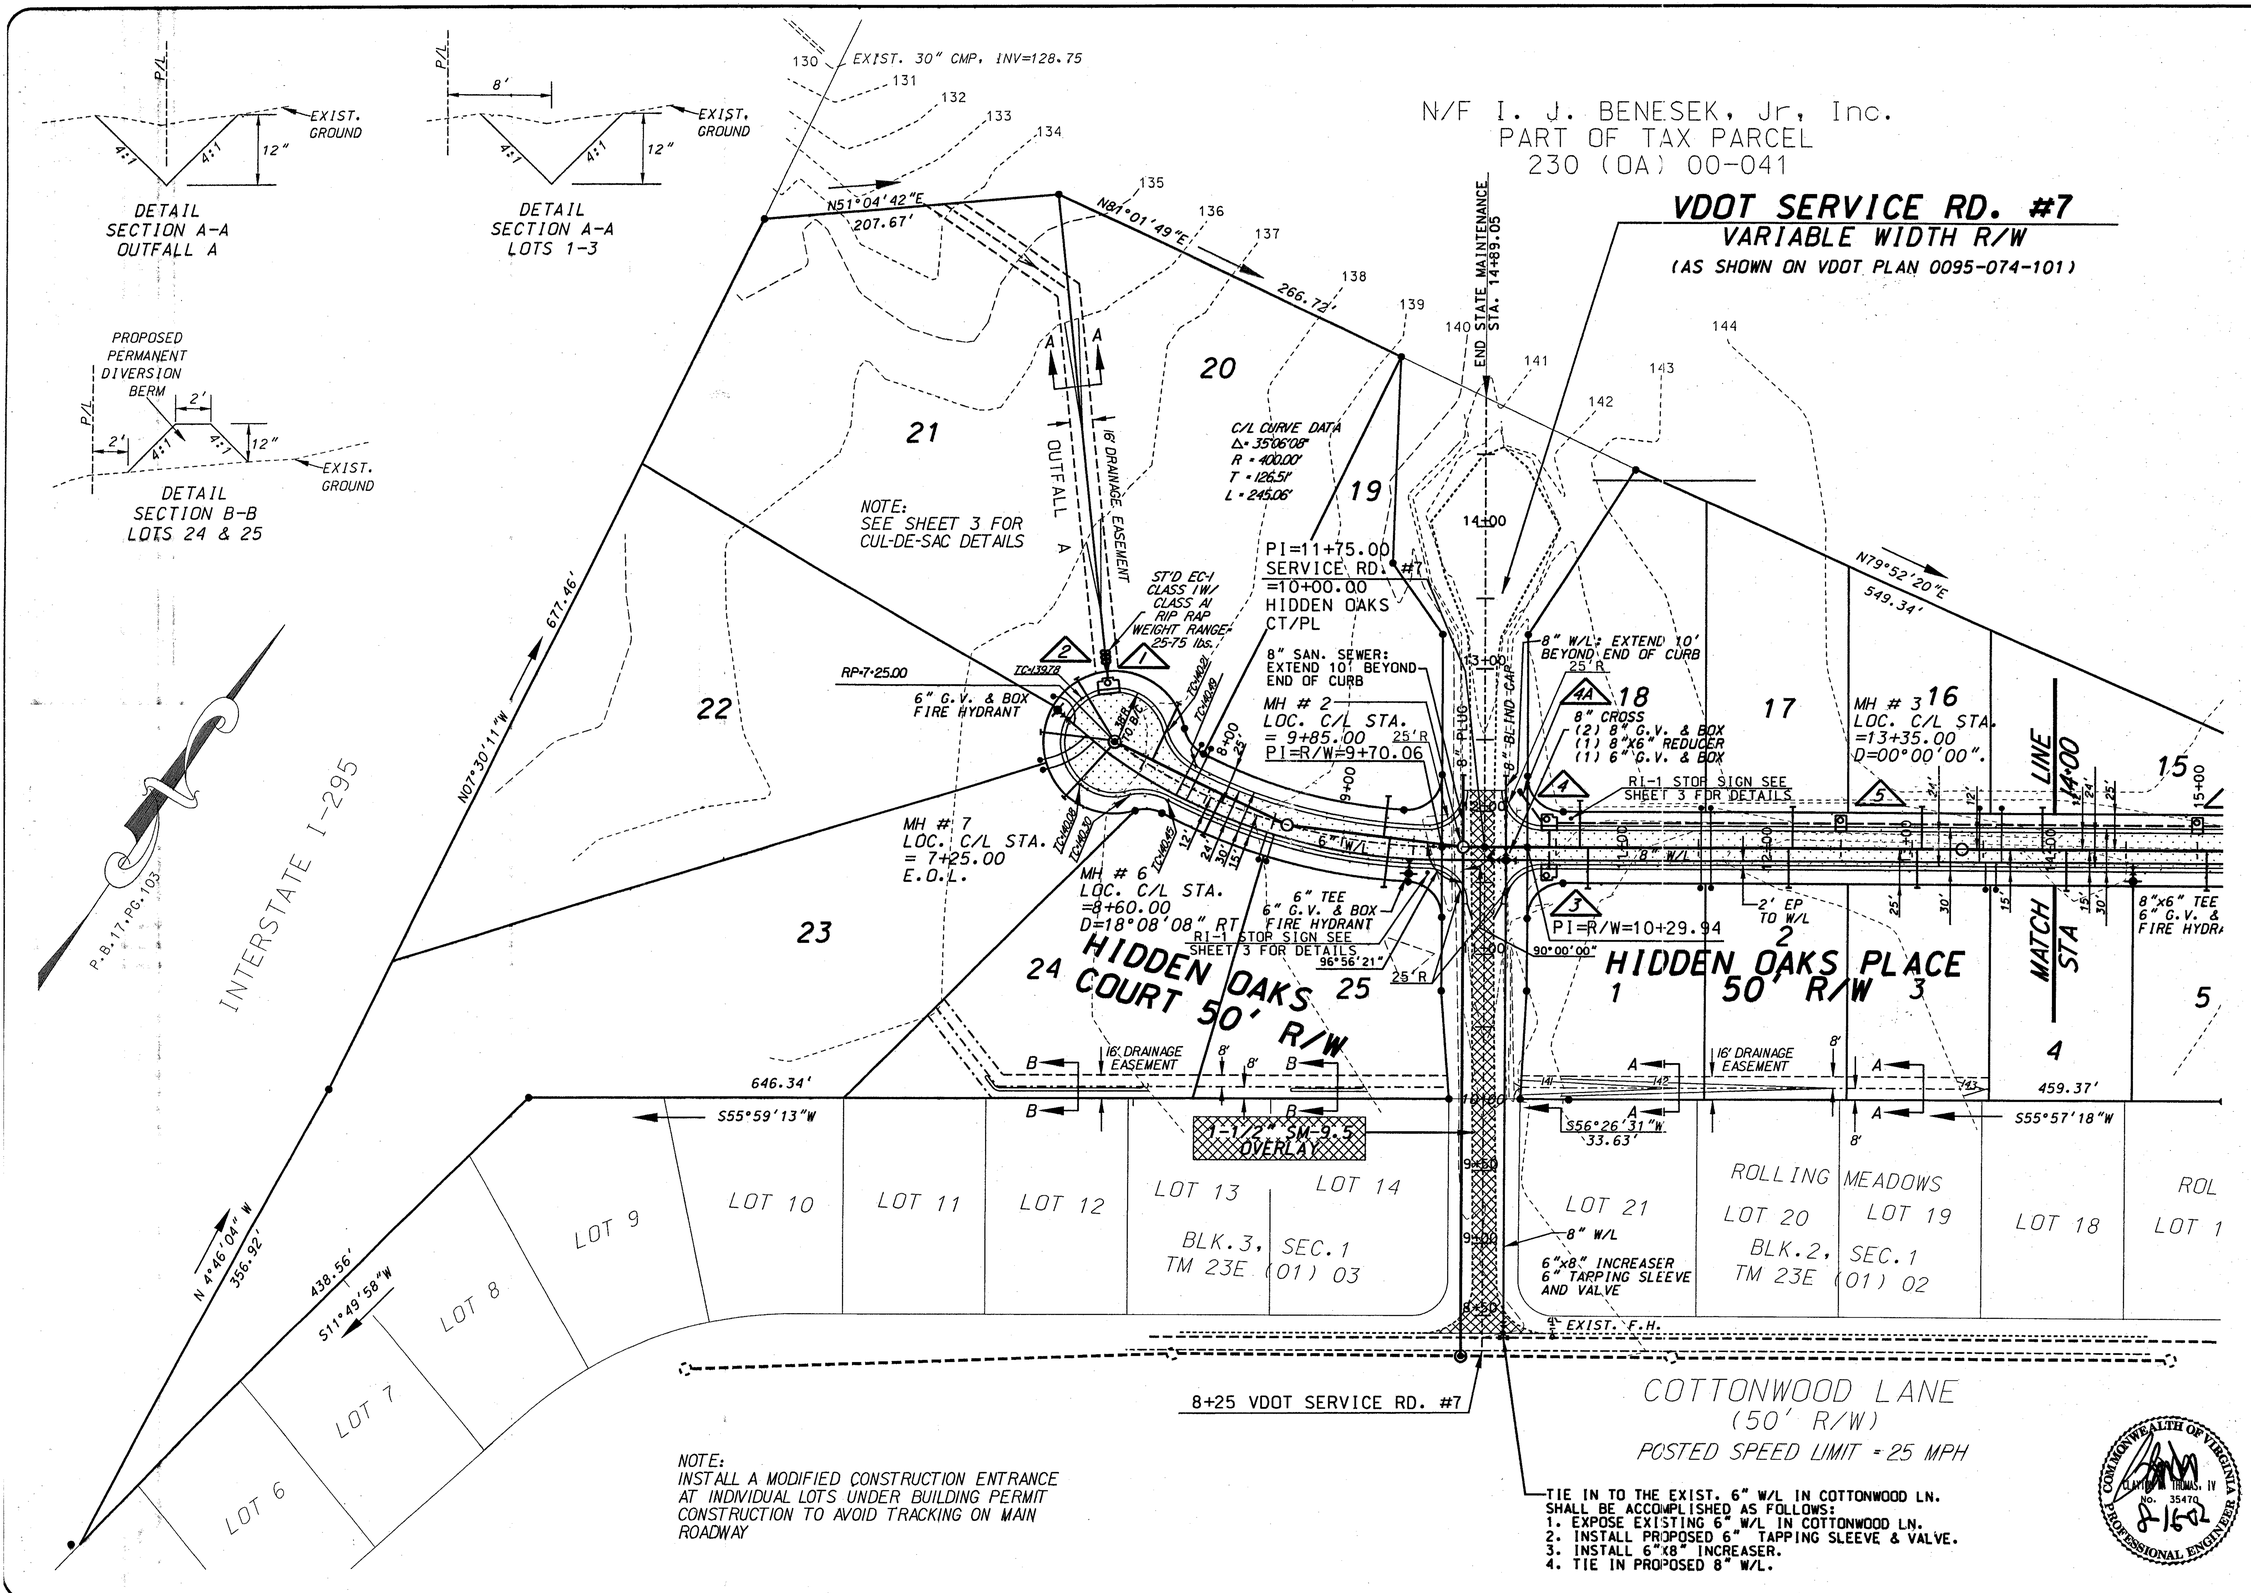

ROBERT H. CROWDER, Inc
P.O. BOX 850 PRINCE GEORGE, VA 23875
Phone: 804-861-5217 Fax: 804-861-9115

REVISION	DATE
Co/VDOT	08/02/02
Co/VDOT	08/08/02

HIDDEN OAKS
BLAND DISTRICT
PRINCE GEORGE COUNTY, VIRGINIA
PLAN SHEET

DATE: MAY 10, 2002
SCALE: 1" = 50'
DESIGN: DRAWN:
CHECK: CHECK:
JOB NO.:
SHEET 7 OF 11