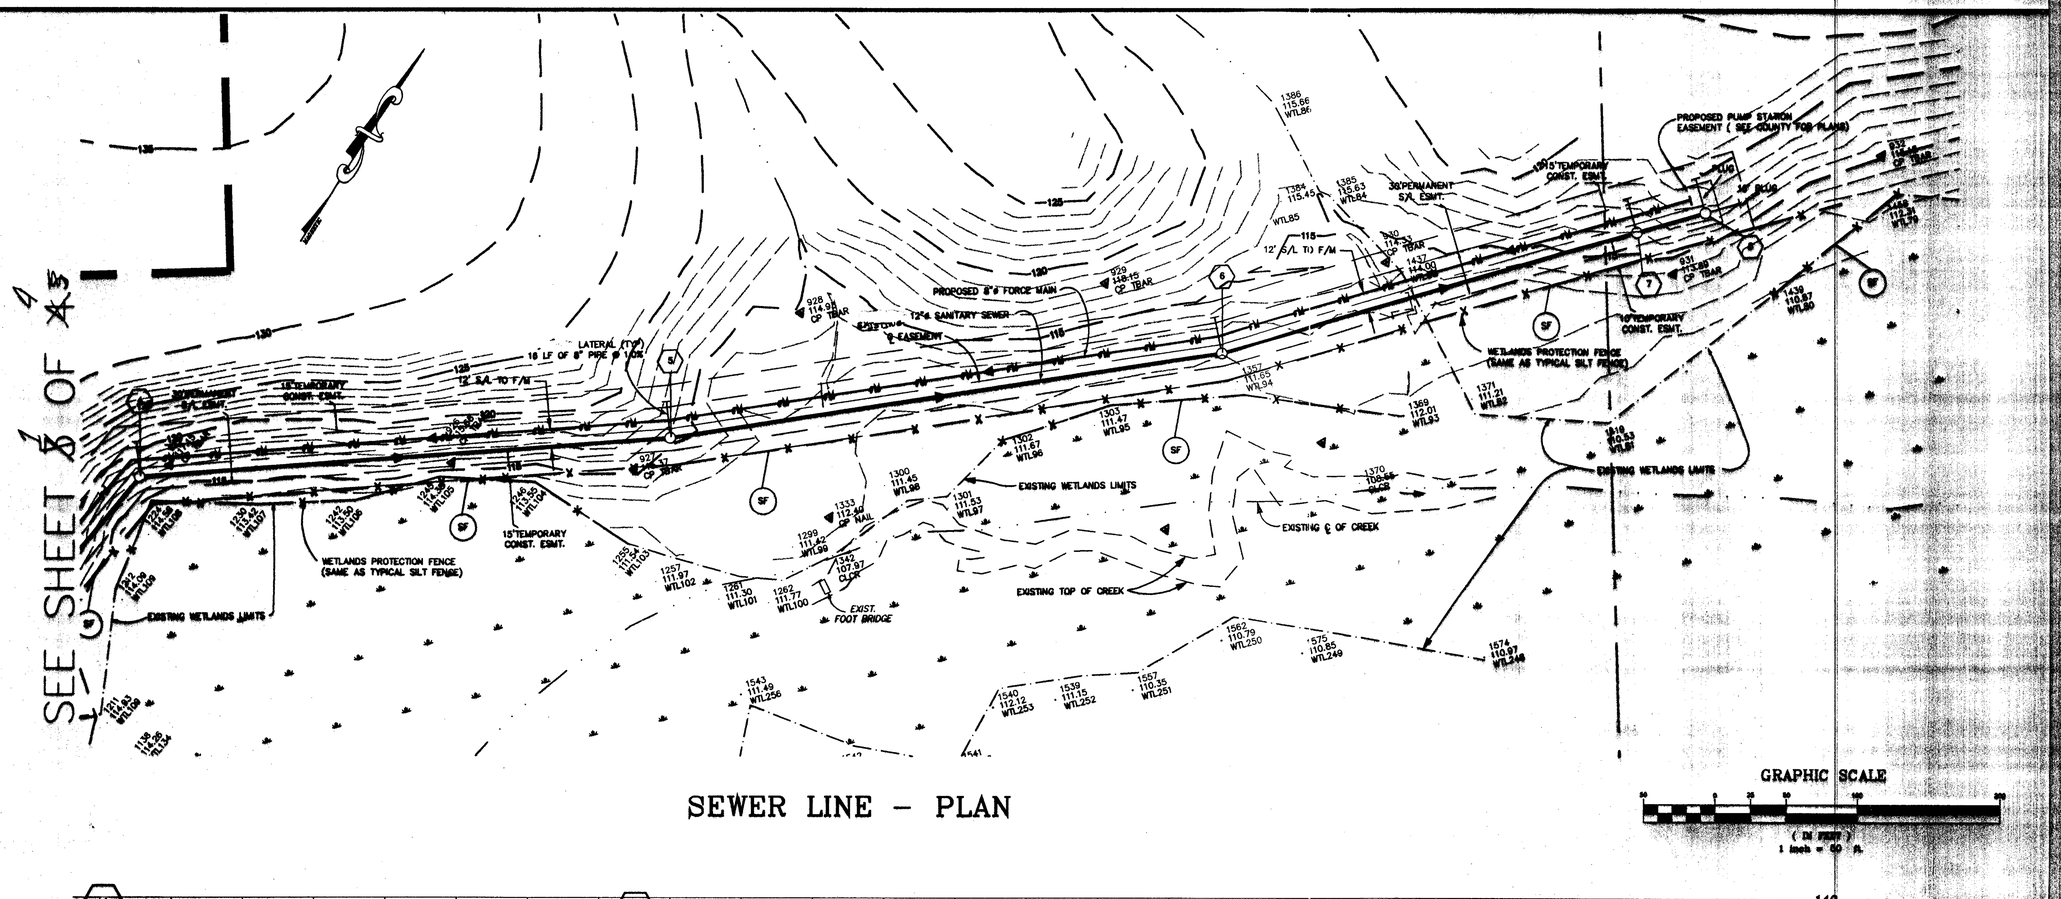

SEWER LINE – PLAN

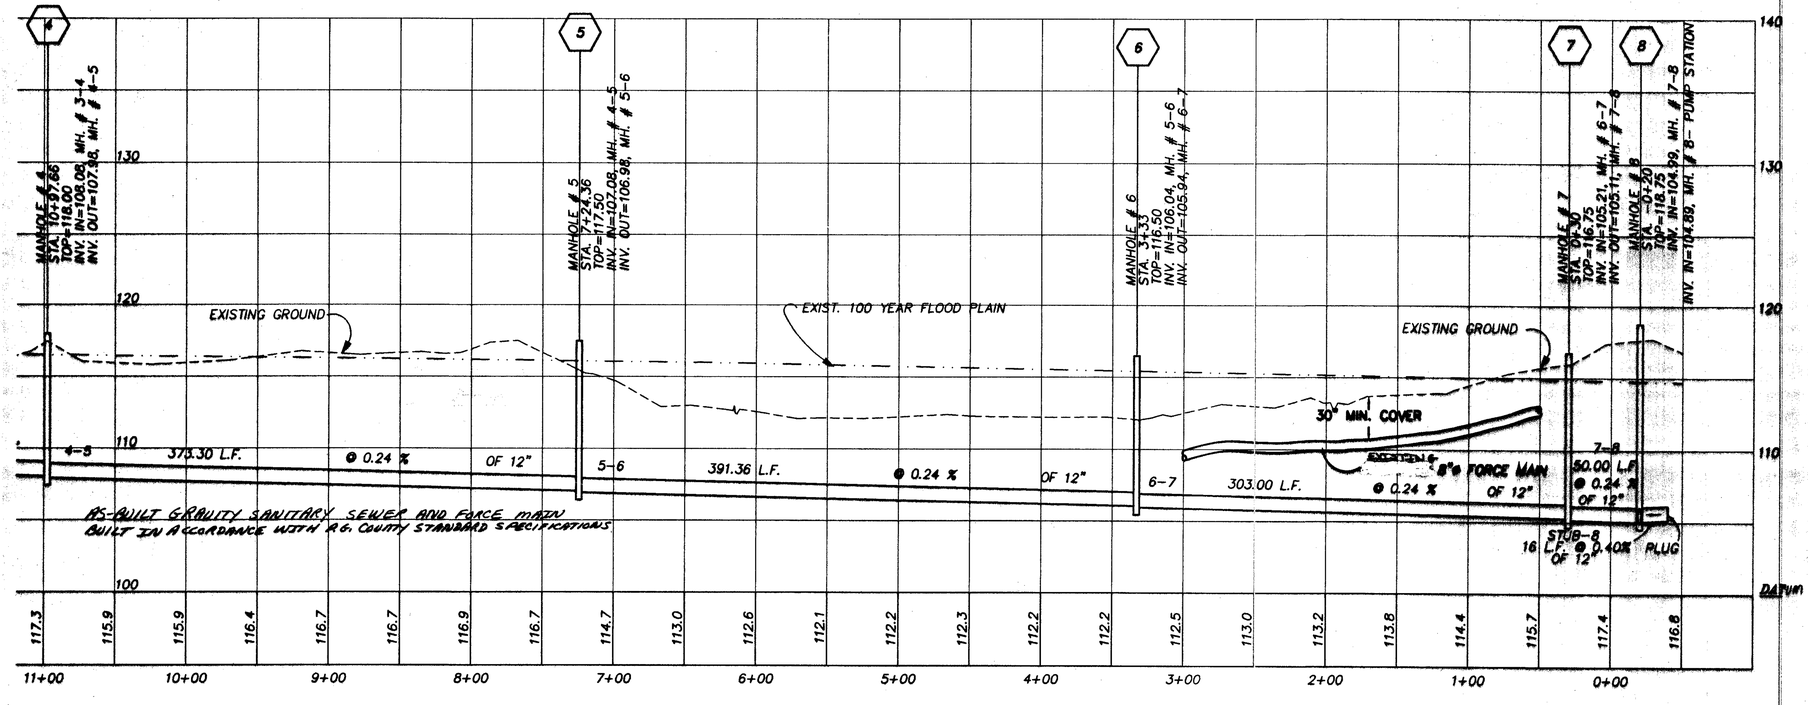

SEWER LINE – PROFILE

PRINCE GEORGE COUNTY, VIRGINIA
I-295 INDUSTRIAL PARK, MAP 19-17-01
SCALE: AS SHOWN
DRAWN BY: R.L. GASKINS
DATE: AUGUST 10, 1998
APPROVED BY: R.E.H.
PRINCE GEORGE COUNTY ENGINEERING OFFICE
PAGE 2 OF 3