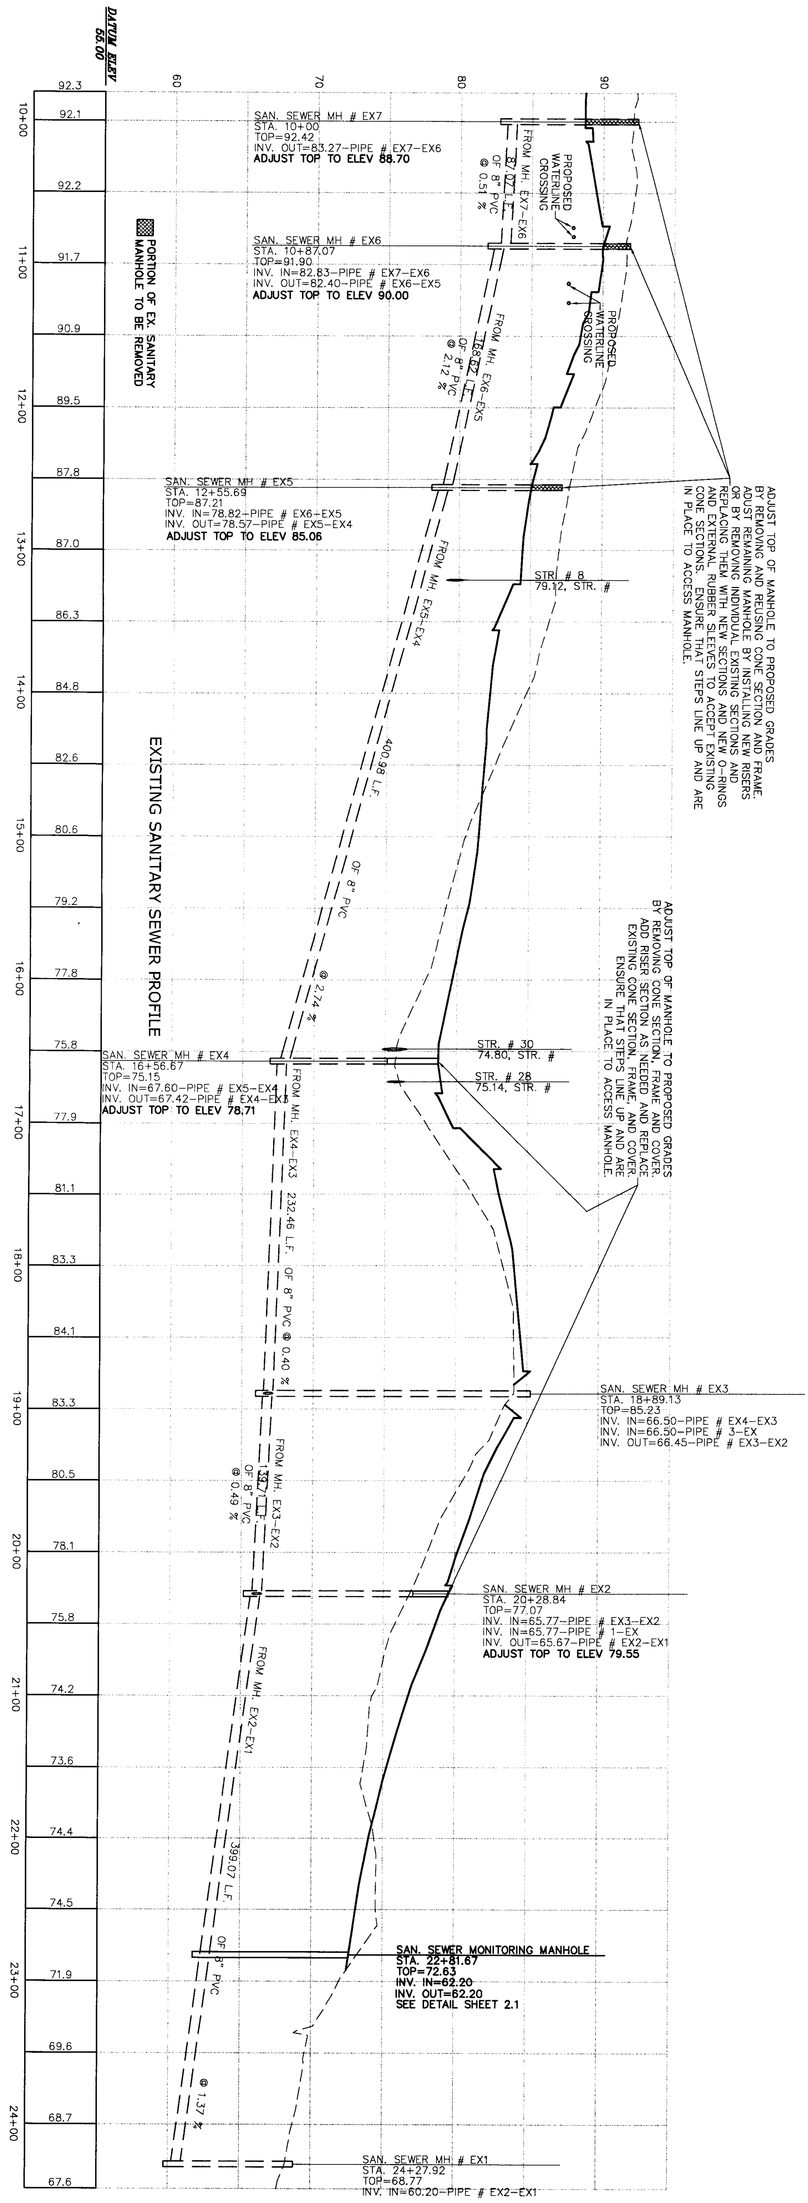

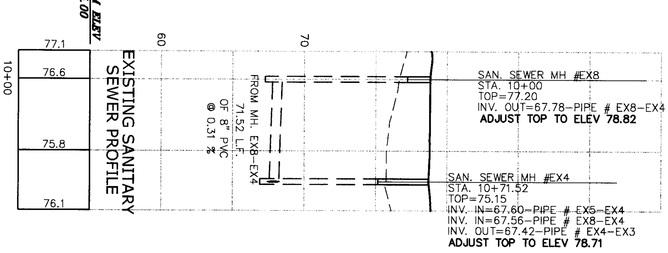

TIMMONS GROUP

YOUR VISION ACHIEVED THROUGH OURS.

THIS DRAWING PREPARED AT THE
TRI-CITIES OFFICE
4260 Crossings Blvd | Prince George, VA 23875
TEL 804.458.8685 FAX 804.751.0798 www.timmons.com

Site Development | Residential | Infrastructure | Technology

COMMONWEALTH OF VIRGINIA
DARRICK A. ROBINSON
Lic. No. 24781
PROFESSIONAL ENGINEER
1-15-09

SHEET NO.	JOB NO.	INDEPENDENCE PLACE APARTMENTS	SCALE	CHECKED BY	DESIGNED BY	DATE	REVISION DESCRIPTION
16	25056	BLAND DISTRICT - PRINCE GEORGE COUNTY - VIRGINIA	H: 1"=50' V: 1"=5'	D.JOHNSON	K.HALPAUS	01-15-09	COUNTY COMMENTS
		PROFILES			K.HALPAUS	02 JULY 2008	

DRAWN BY

These plans and associated documents are the exclusive property of TIMMONS GROUP and may not be reproduced in whole or in part and shall not be used for any purpose whatsoever, inclusive, but not limited to construction, bidding, and/or construction staking without the express written consent of TIMMONS GROUP.