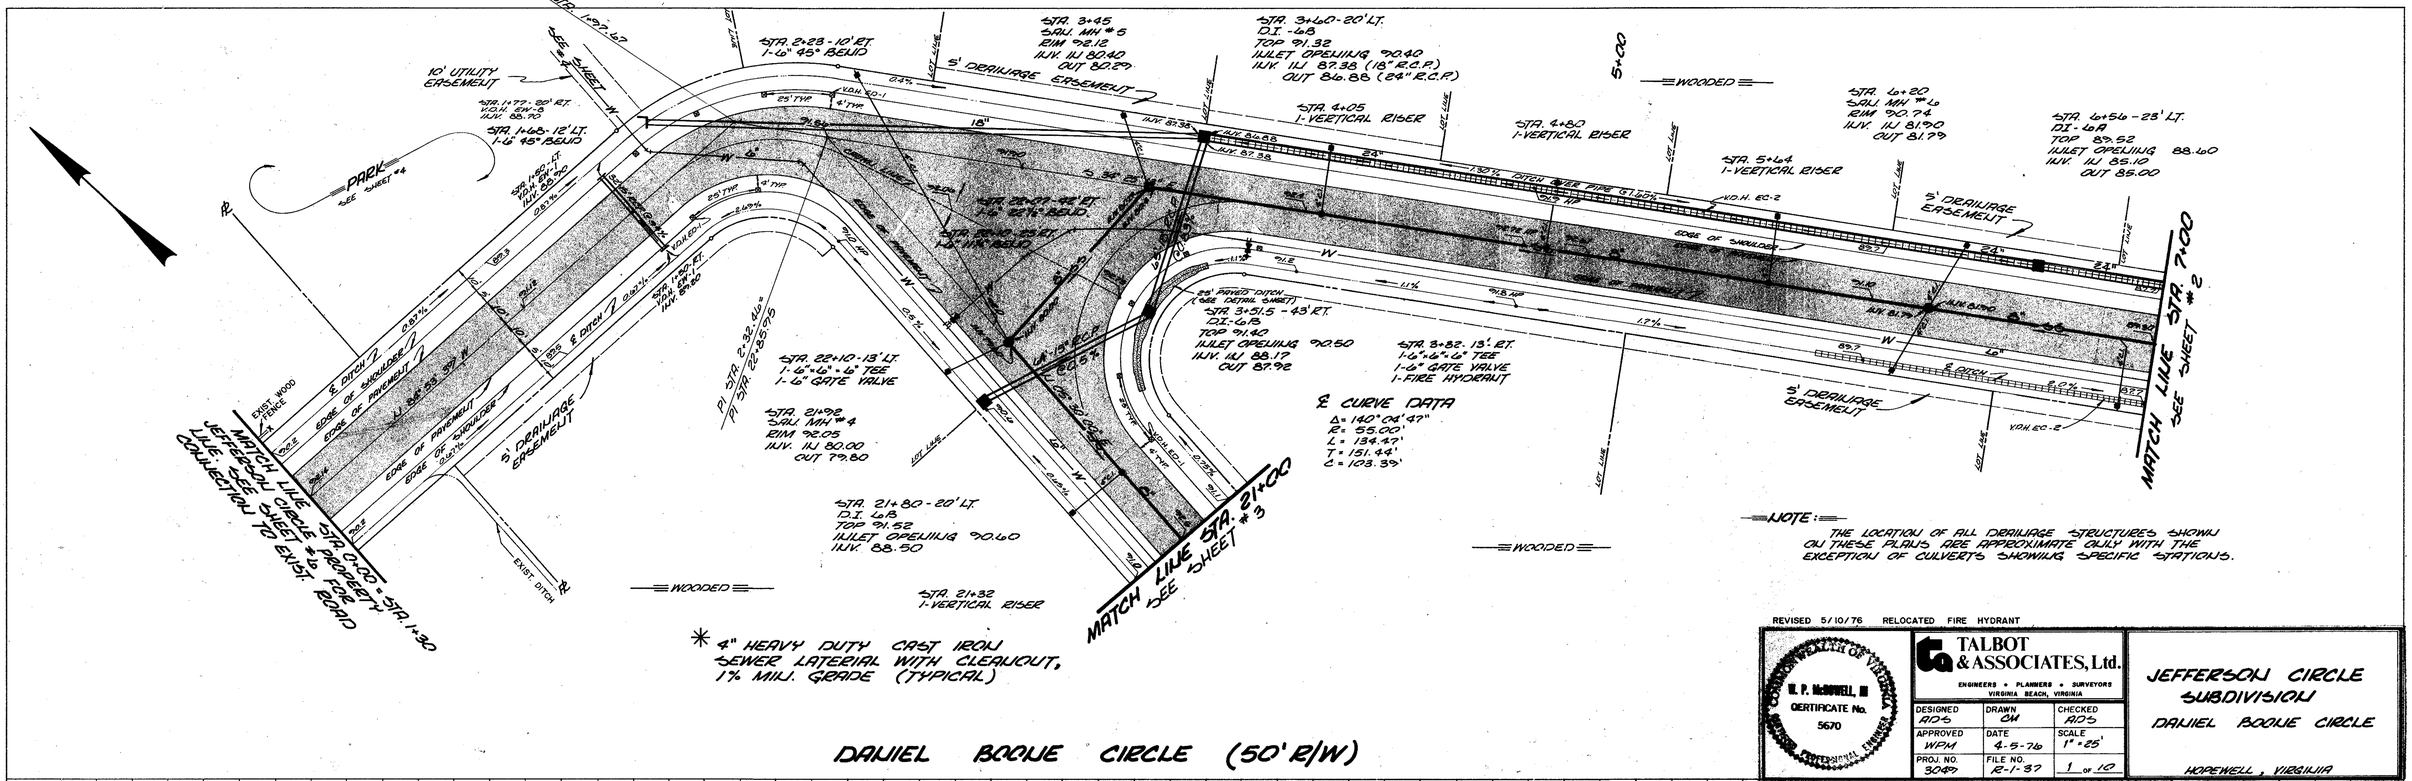

DANIEL BOONE CIRCLE (50' R/W)

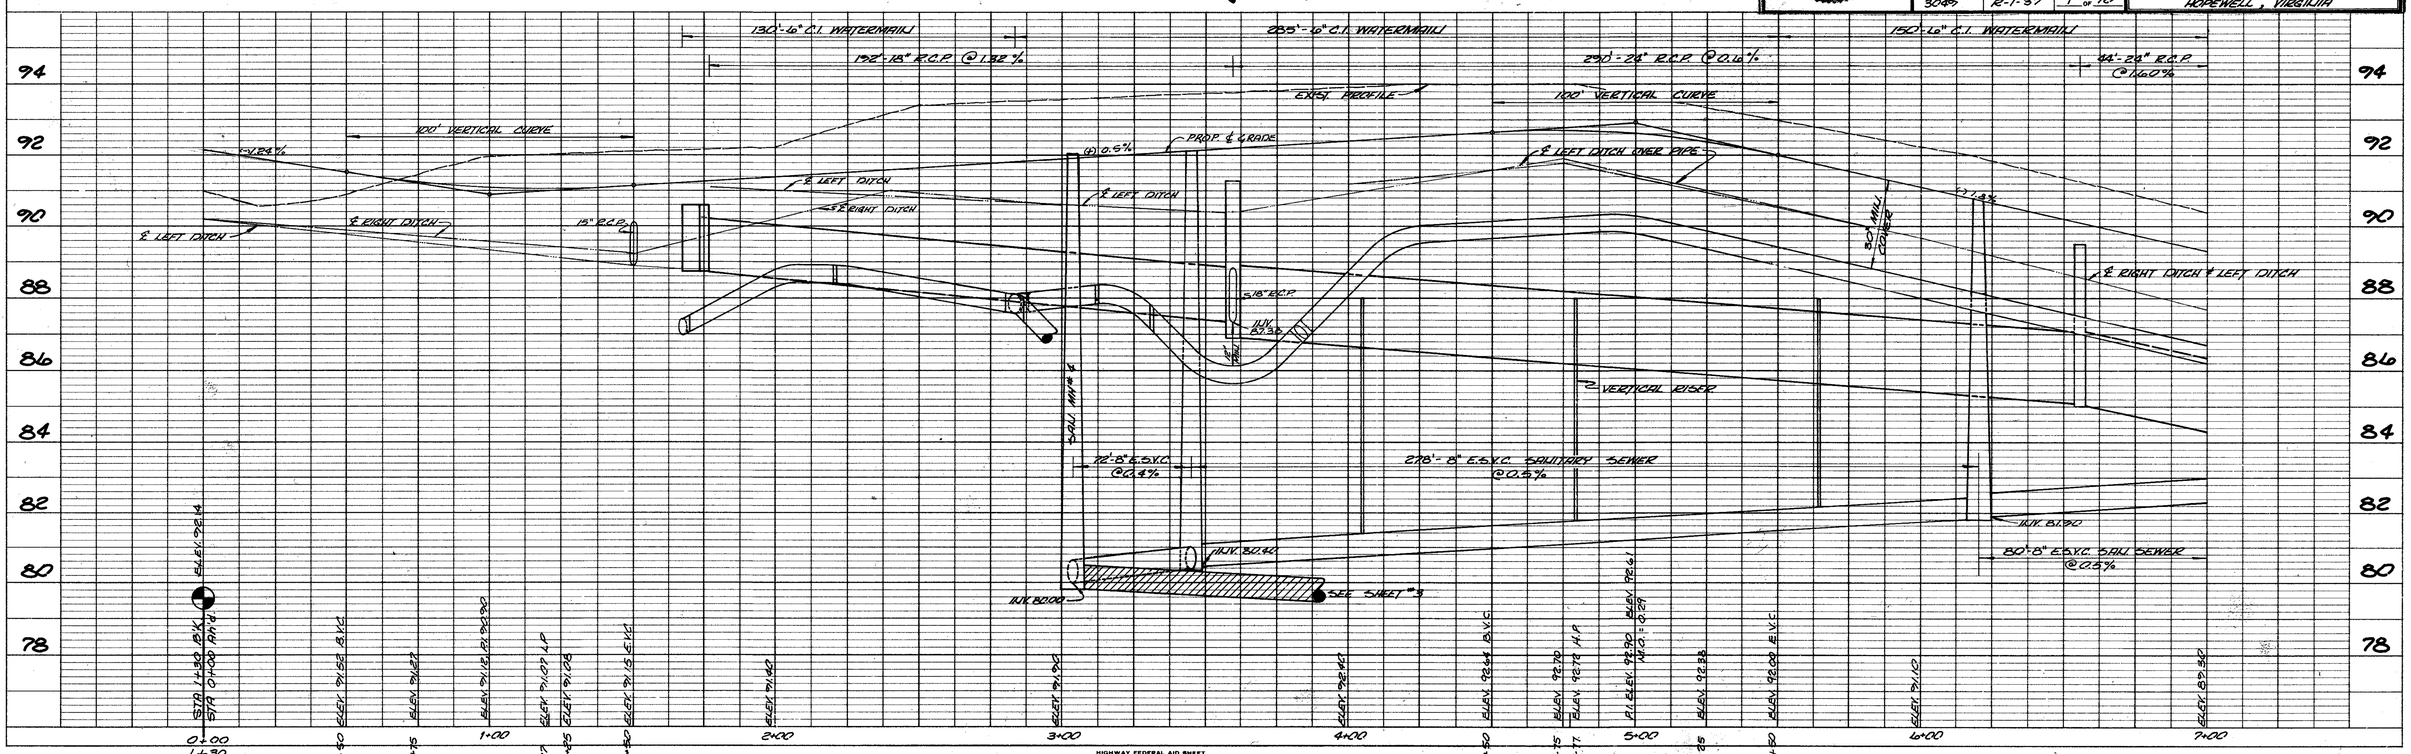

REVISED 5/10/76 RELOCATED FIRE HYDRANT

COMMONWEALTH OF VIRGINIA
W. P. McDOWELL, III
CERTIFICATE No. 5670
PROFESSIONAL ENGINEER

TALBOT & ASSOCIATES, Ltd.
ENGINEERS • PLANNERS • SURVEYORS
VIRGINIA BEACH, VIRGINIA

DESIGNED	DRAWN	CHECKED
RDS	CM	RDS
APPROVED	DATE	SCALE
WPM	4-5-76	1" = 25'
PROJ. NO. 3049	FILE NO. R-1-37	1 OF 10

JEFFERSON CIRCLE SUBDIVISION
DANIEL BOONE CIRCLE
HOPEWELL, VIRGINIA

PLAN		
NOTE BOOK	SURVEYED	
	PLOTTED	
	ALIGNMENT CHECKED	
	RT. OF WAY CHECKED	
No.		

PROFILE		
NOTE BOOK	SURVEYED	
	PLOTTED	
	GRADES CHECKED	
	R.R. CROSSING	
No.	STRUCTURE NOTATIONS CHECKED	

BY	DATE

HIGHWAY FEDERAL AID SHEET
PLATE 1-SINGLE PLAN AND PROFILE-FULL LINE
FR TELEDYNE NATIONAL TRACING PAPER
INDIANAPOLIS, INDIANA PRINTED IN U.S.A.