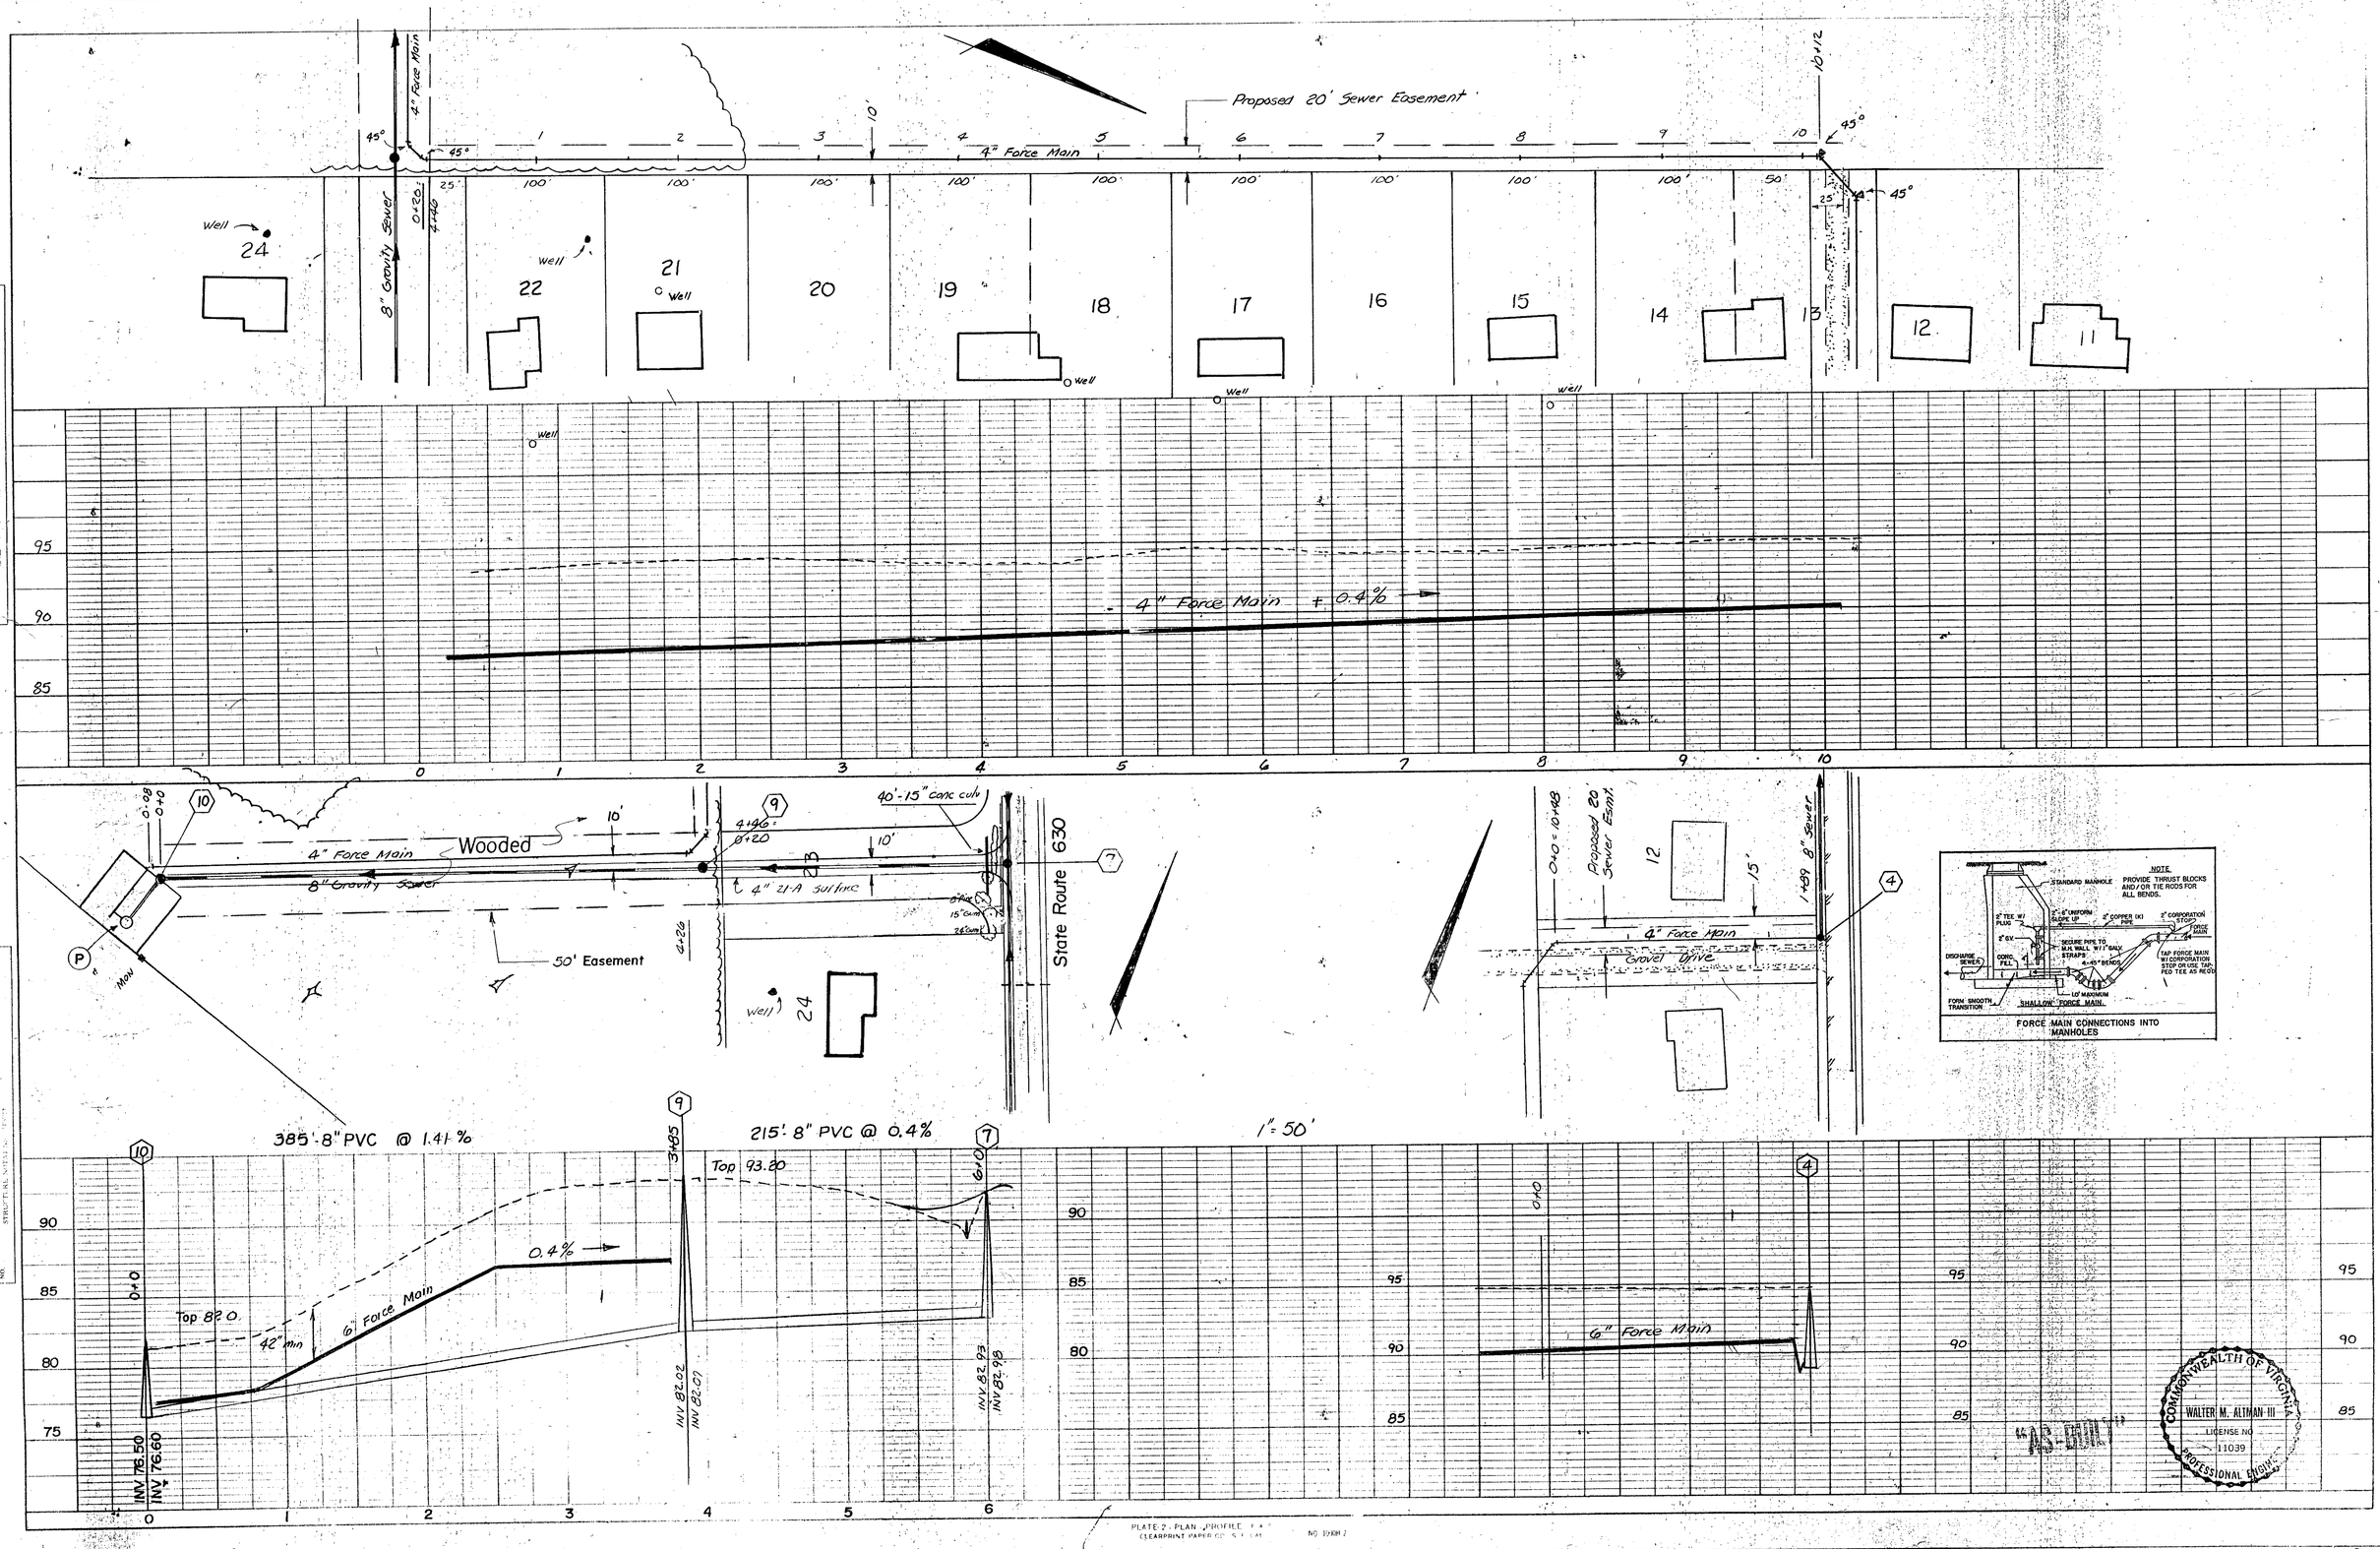

PLATE 2 - PLAN - PROFILE

CLEARPRINT PAPER CO. N.Y. N.Y.

NO. 1010RM 2

Sheet 4 of

Dinwiddie County, Virginia