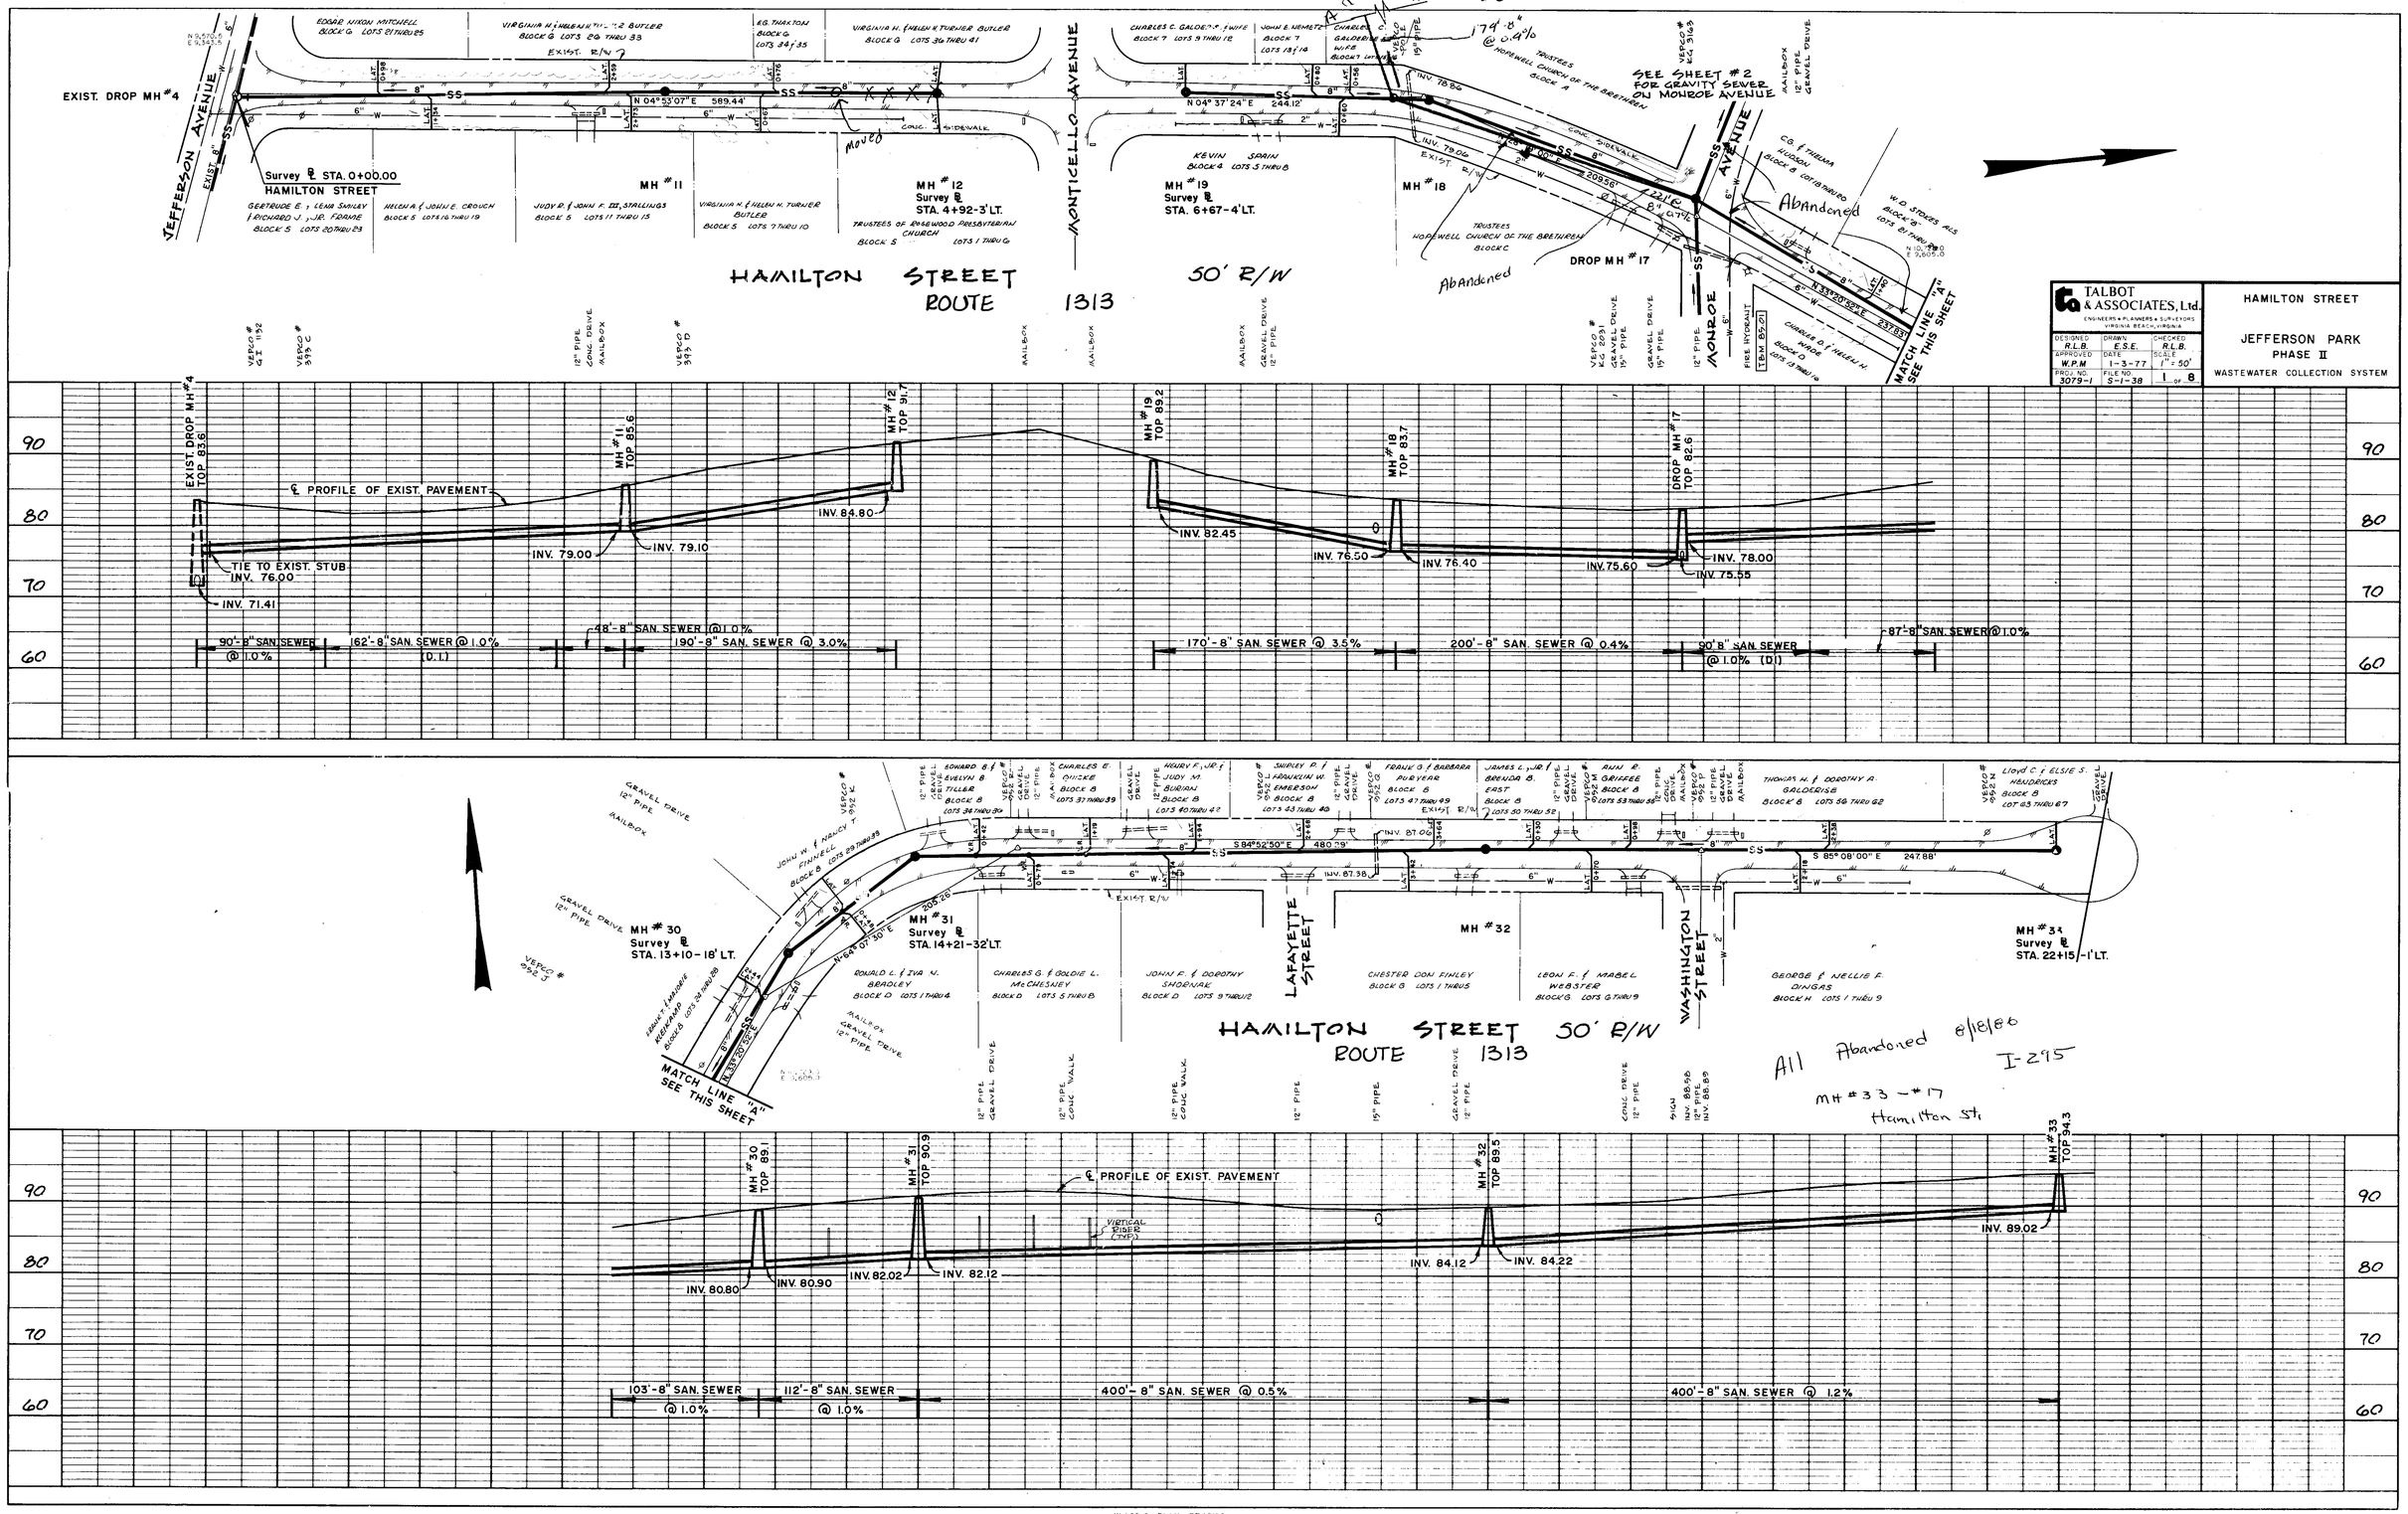

PLATE 2 - PLAN PROFILE