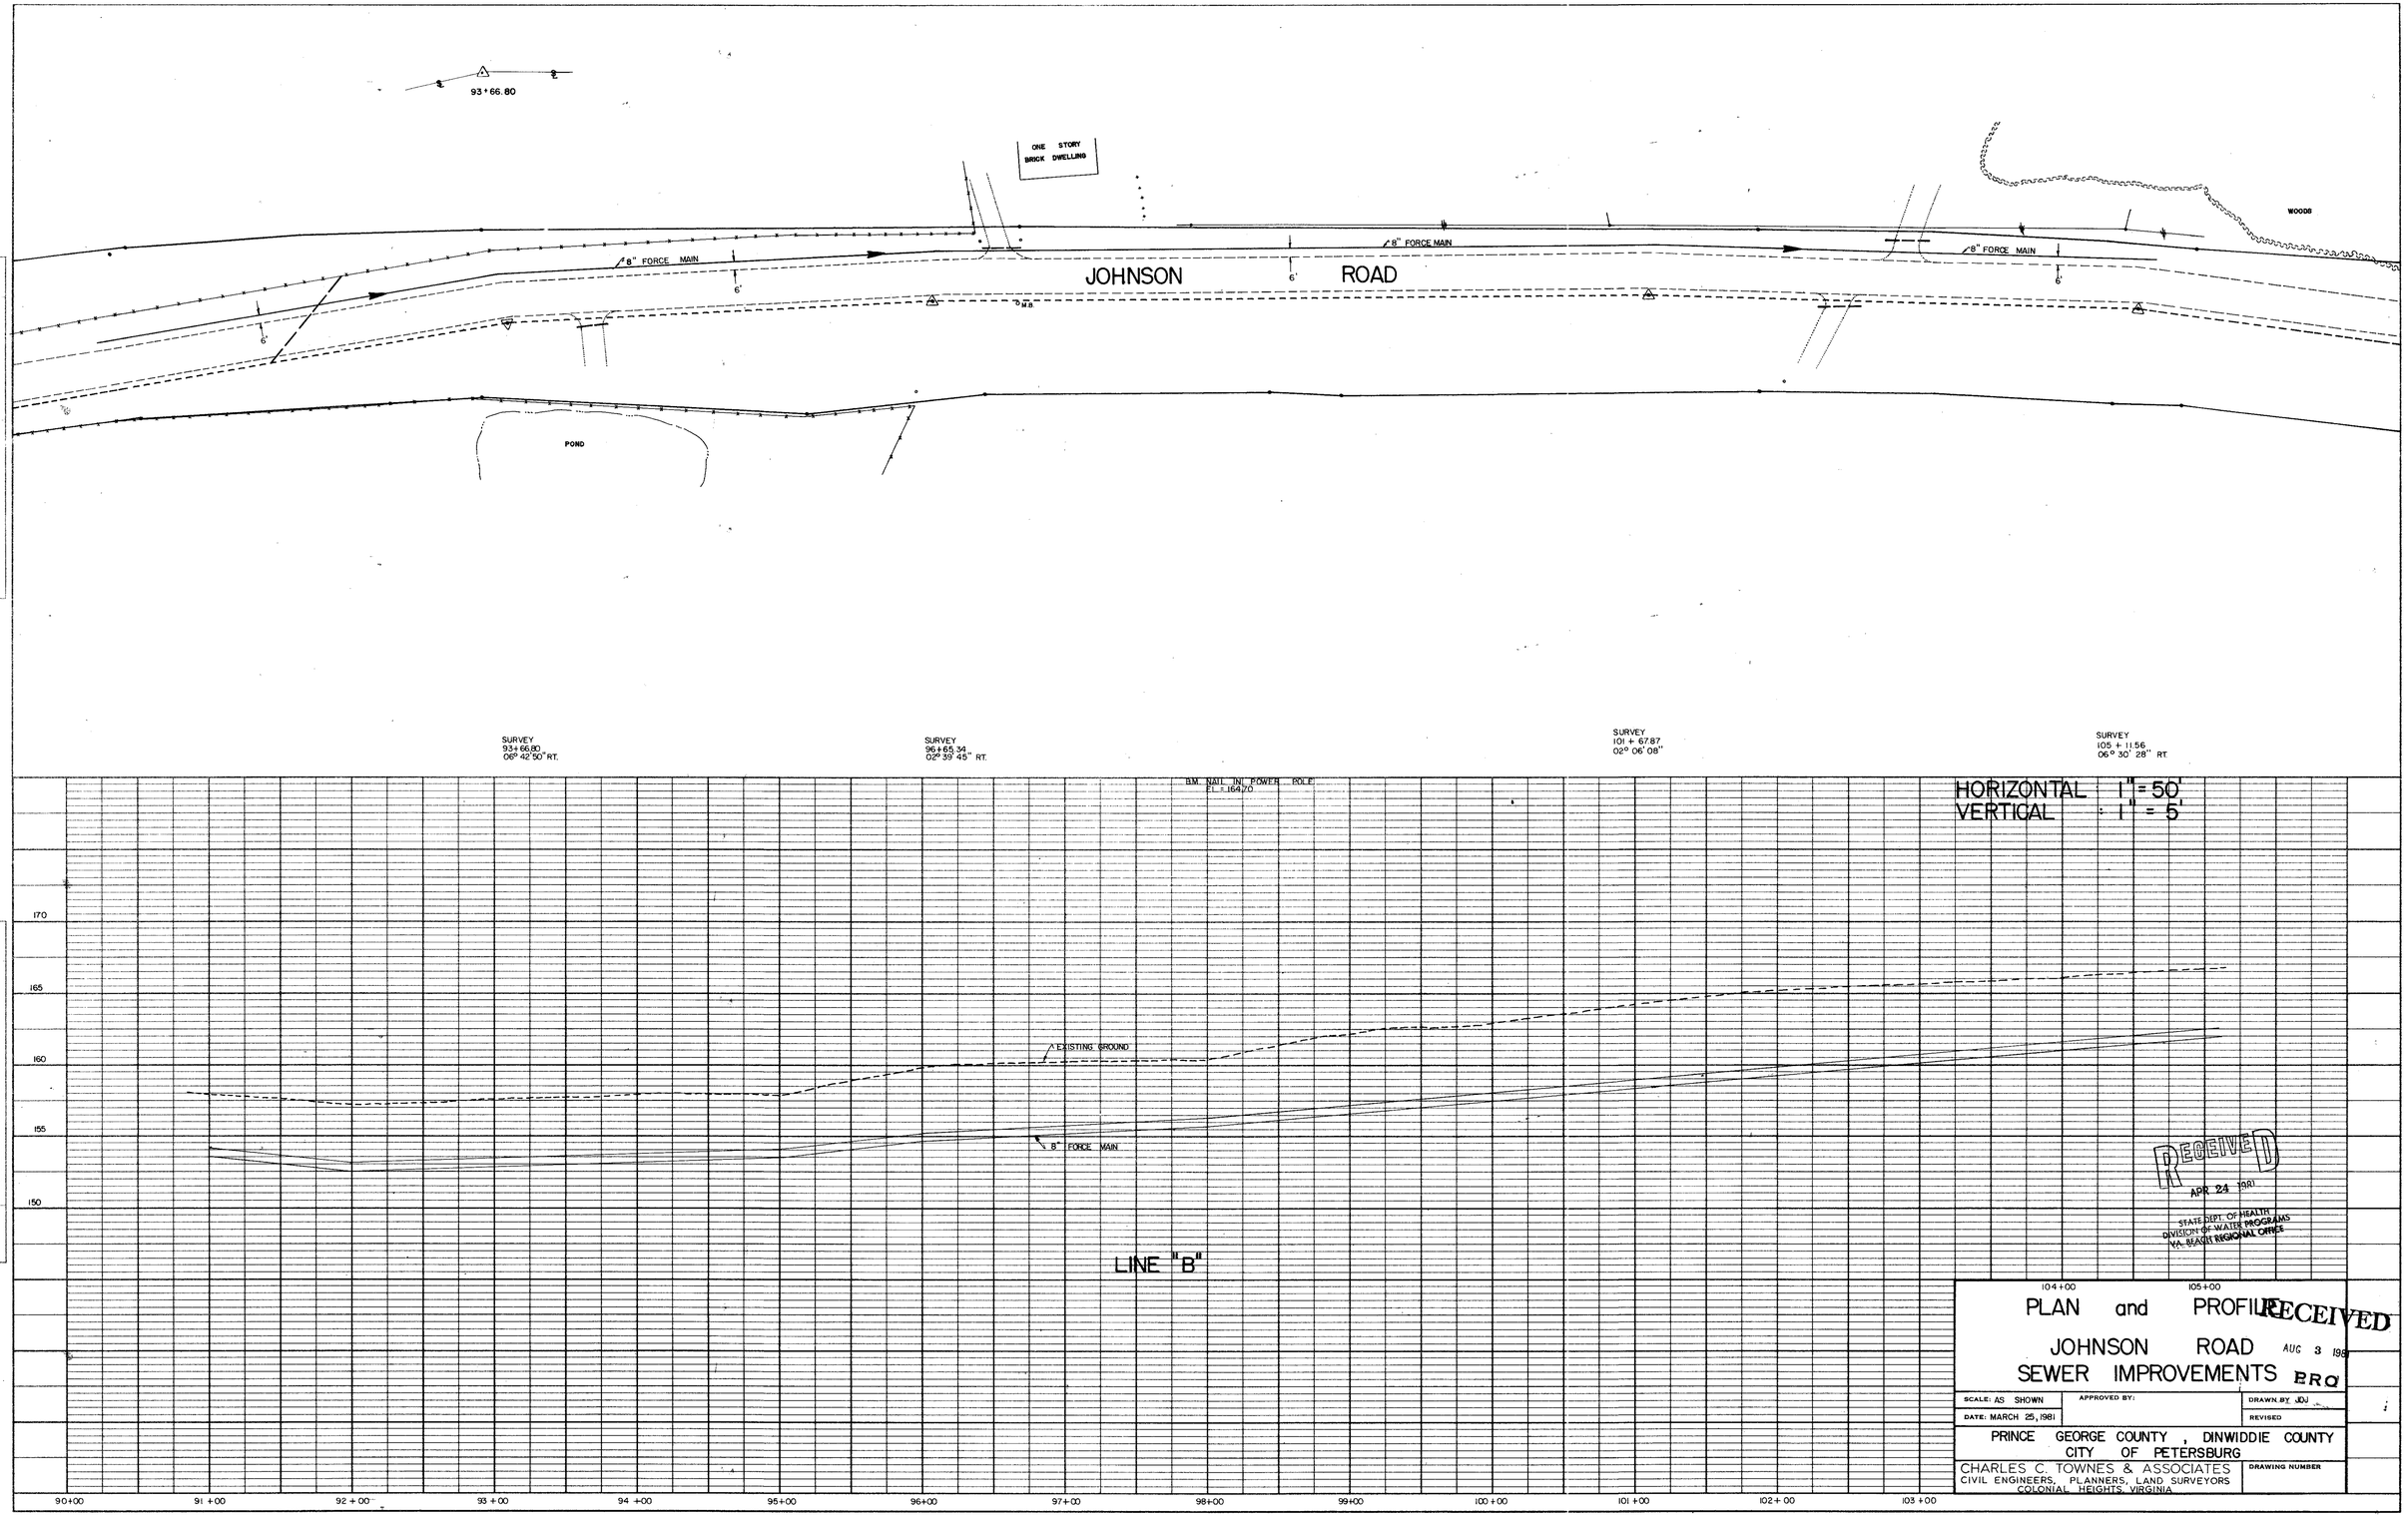

RECEIVED
APR 24 1981
STATE DEPT. OF HEALTH
DIVISION OF WATER PROGRAMS
VA. BEACH REGIONAL OFFICE

RECEIVED
AUG 3 1981
PRO

PLAN
SURVEYED
PLOTTED
CALCULATED
B.M. NOTED
AS OF WAY HELD
NOTE BOOK
NO.
BY
DATE

PROFILE
SURVEYED
PLOTTED
CALCULATED
B.M. NOTED
STRUCTURE NOTATNS. CHK'D
NOTE BOOK
NO.
BY
DATE

SHEET 10