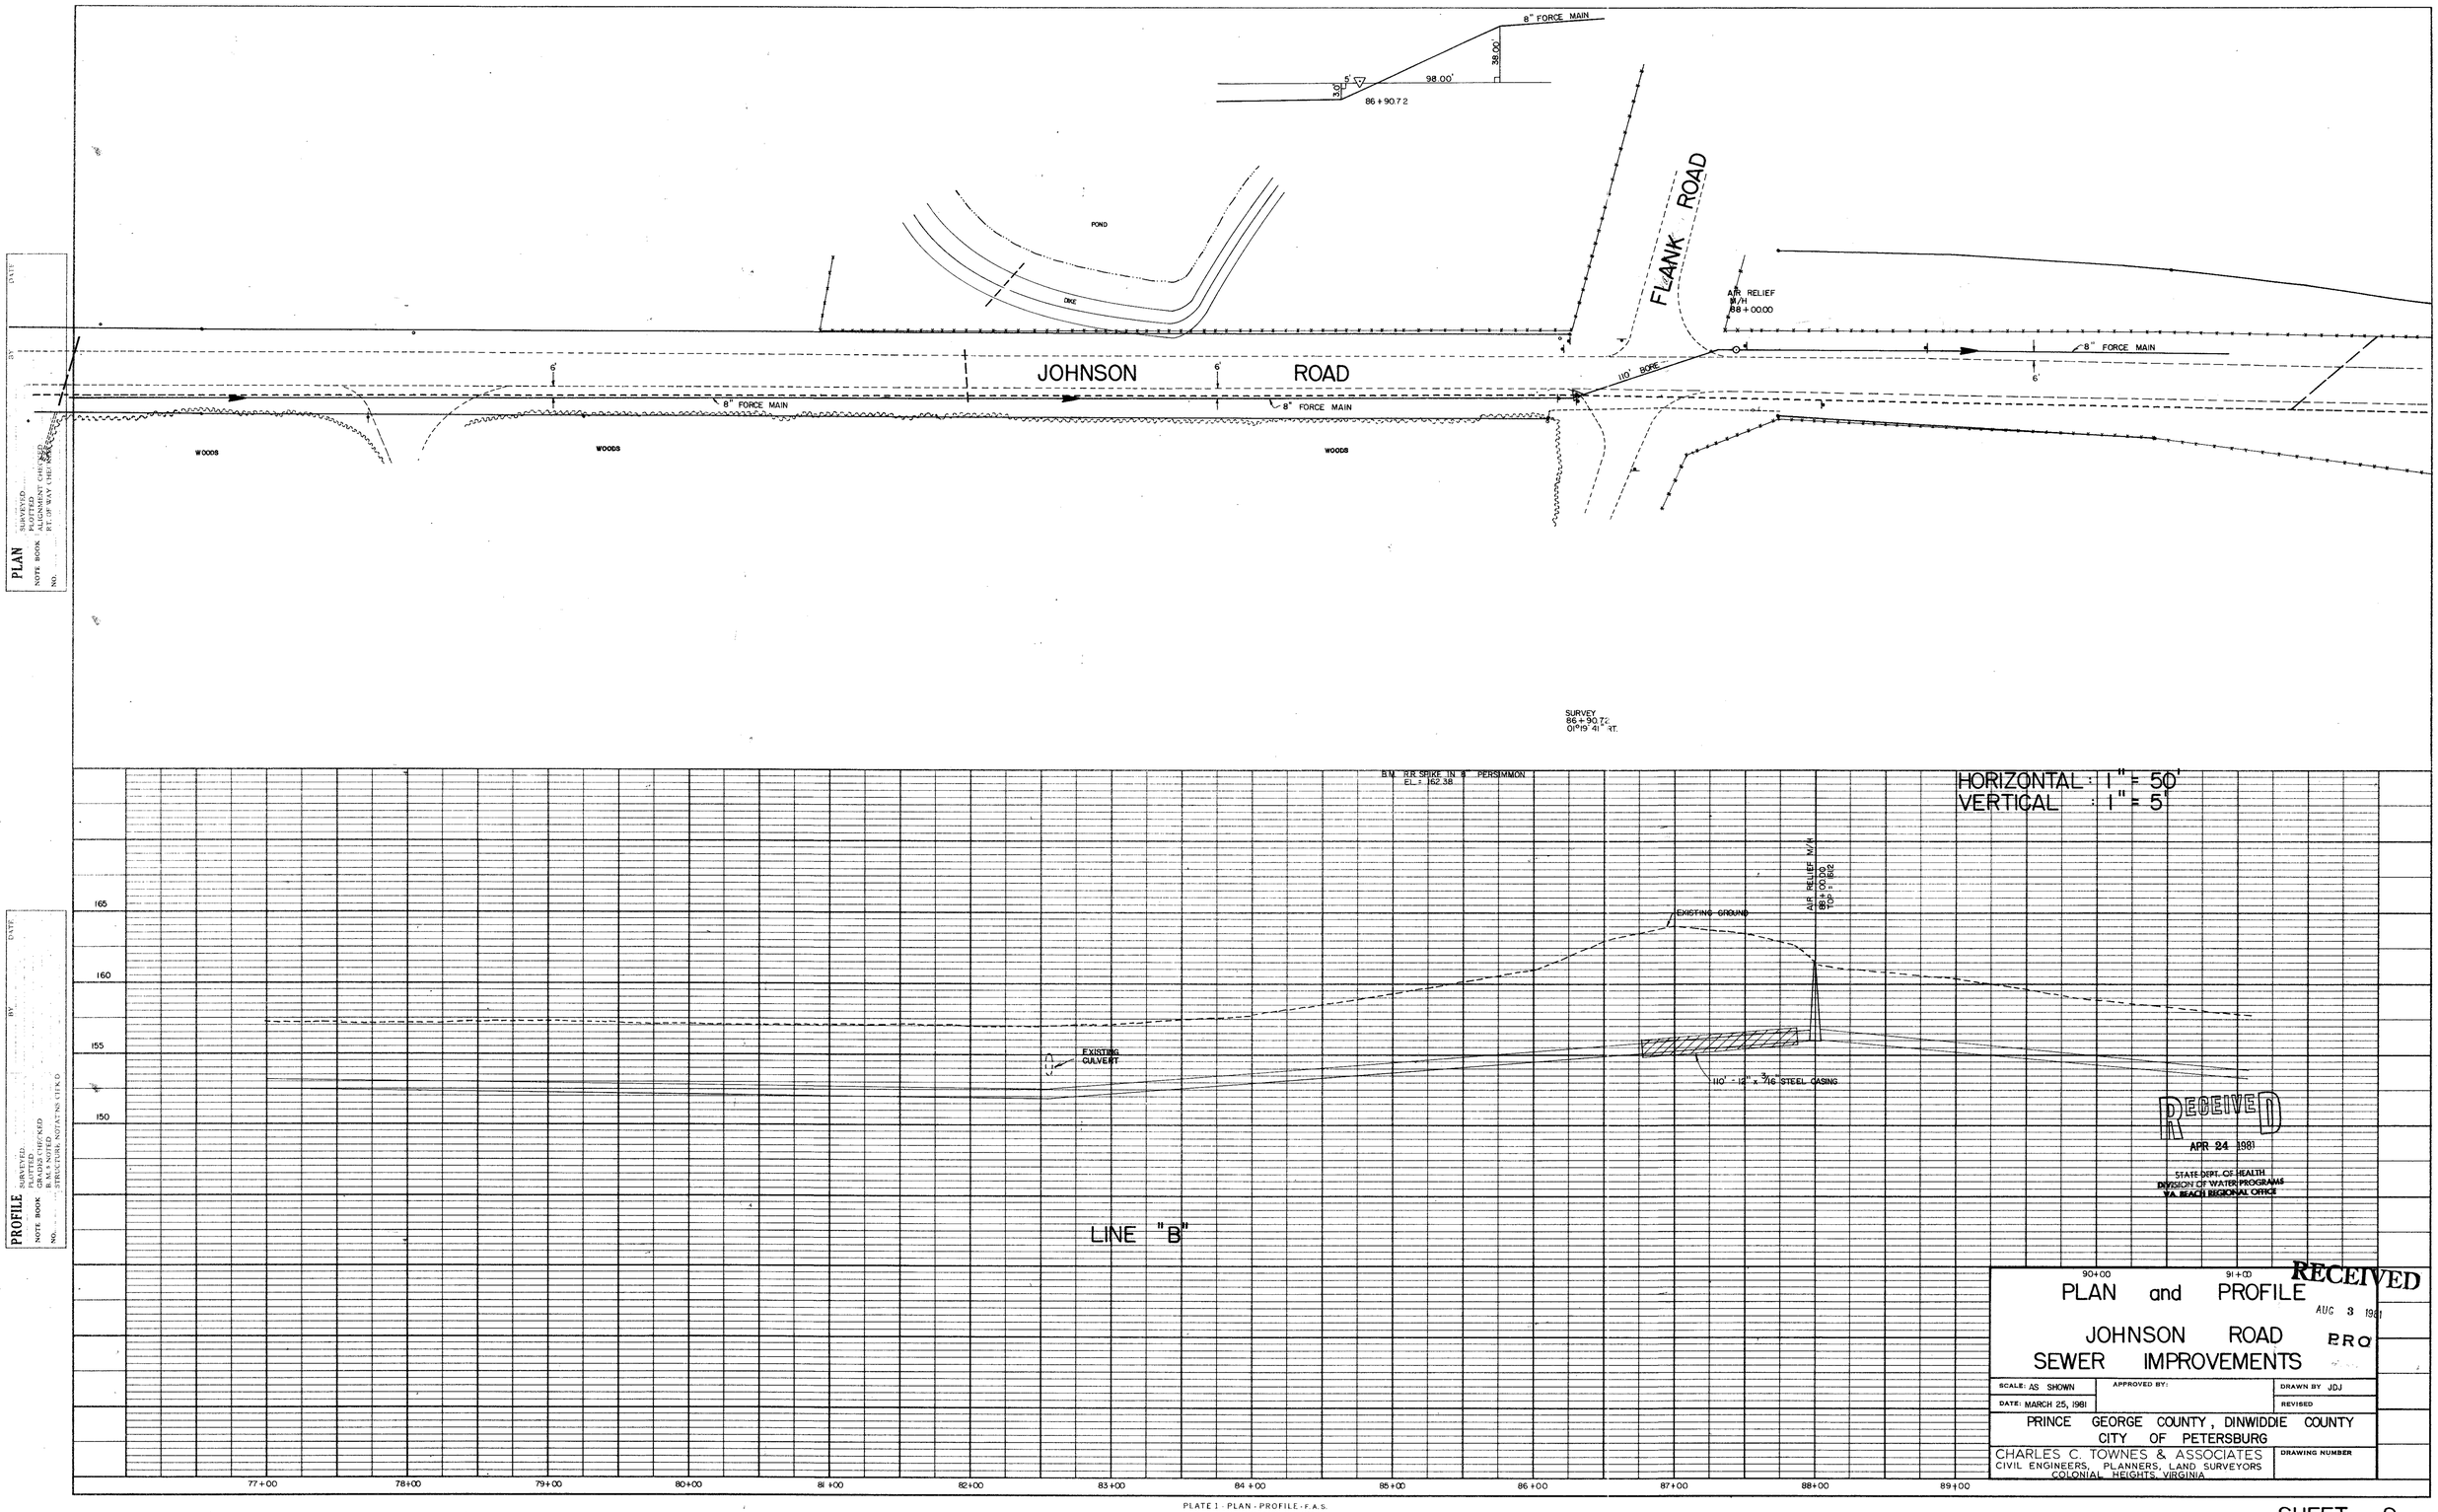

RECEIVED
APR 24 1981
STATE DEPT. OF HEALTH
DIVISION OF WATER PROGRAMS
VA. BEACH REGIONAL OFFICE

RECEIVED
AUG 3 1981
PRO

PLATE 1 - PLAN - PROFILE - F.A.S.
CLEARPRINT PAPER CO., S. F. CAL.
NO. 1000H-1

SHEET 9