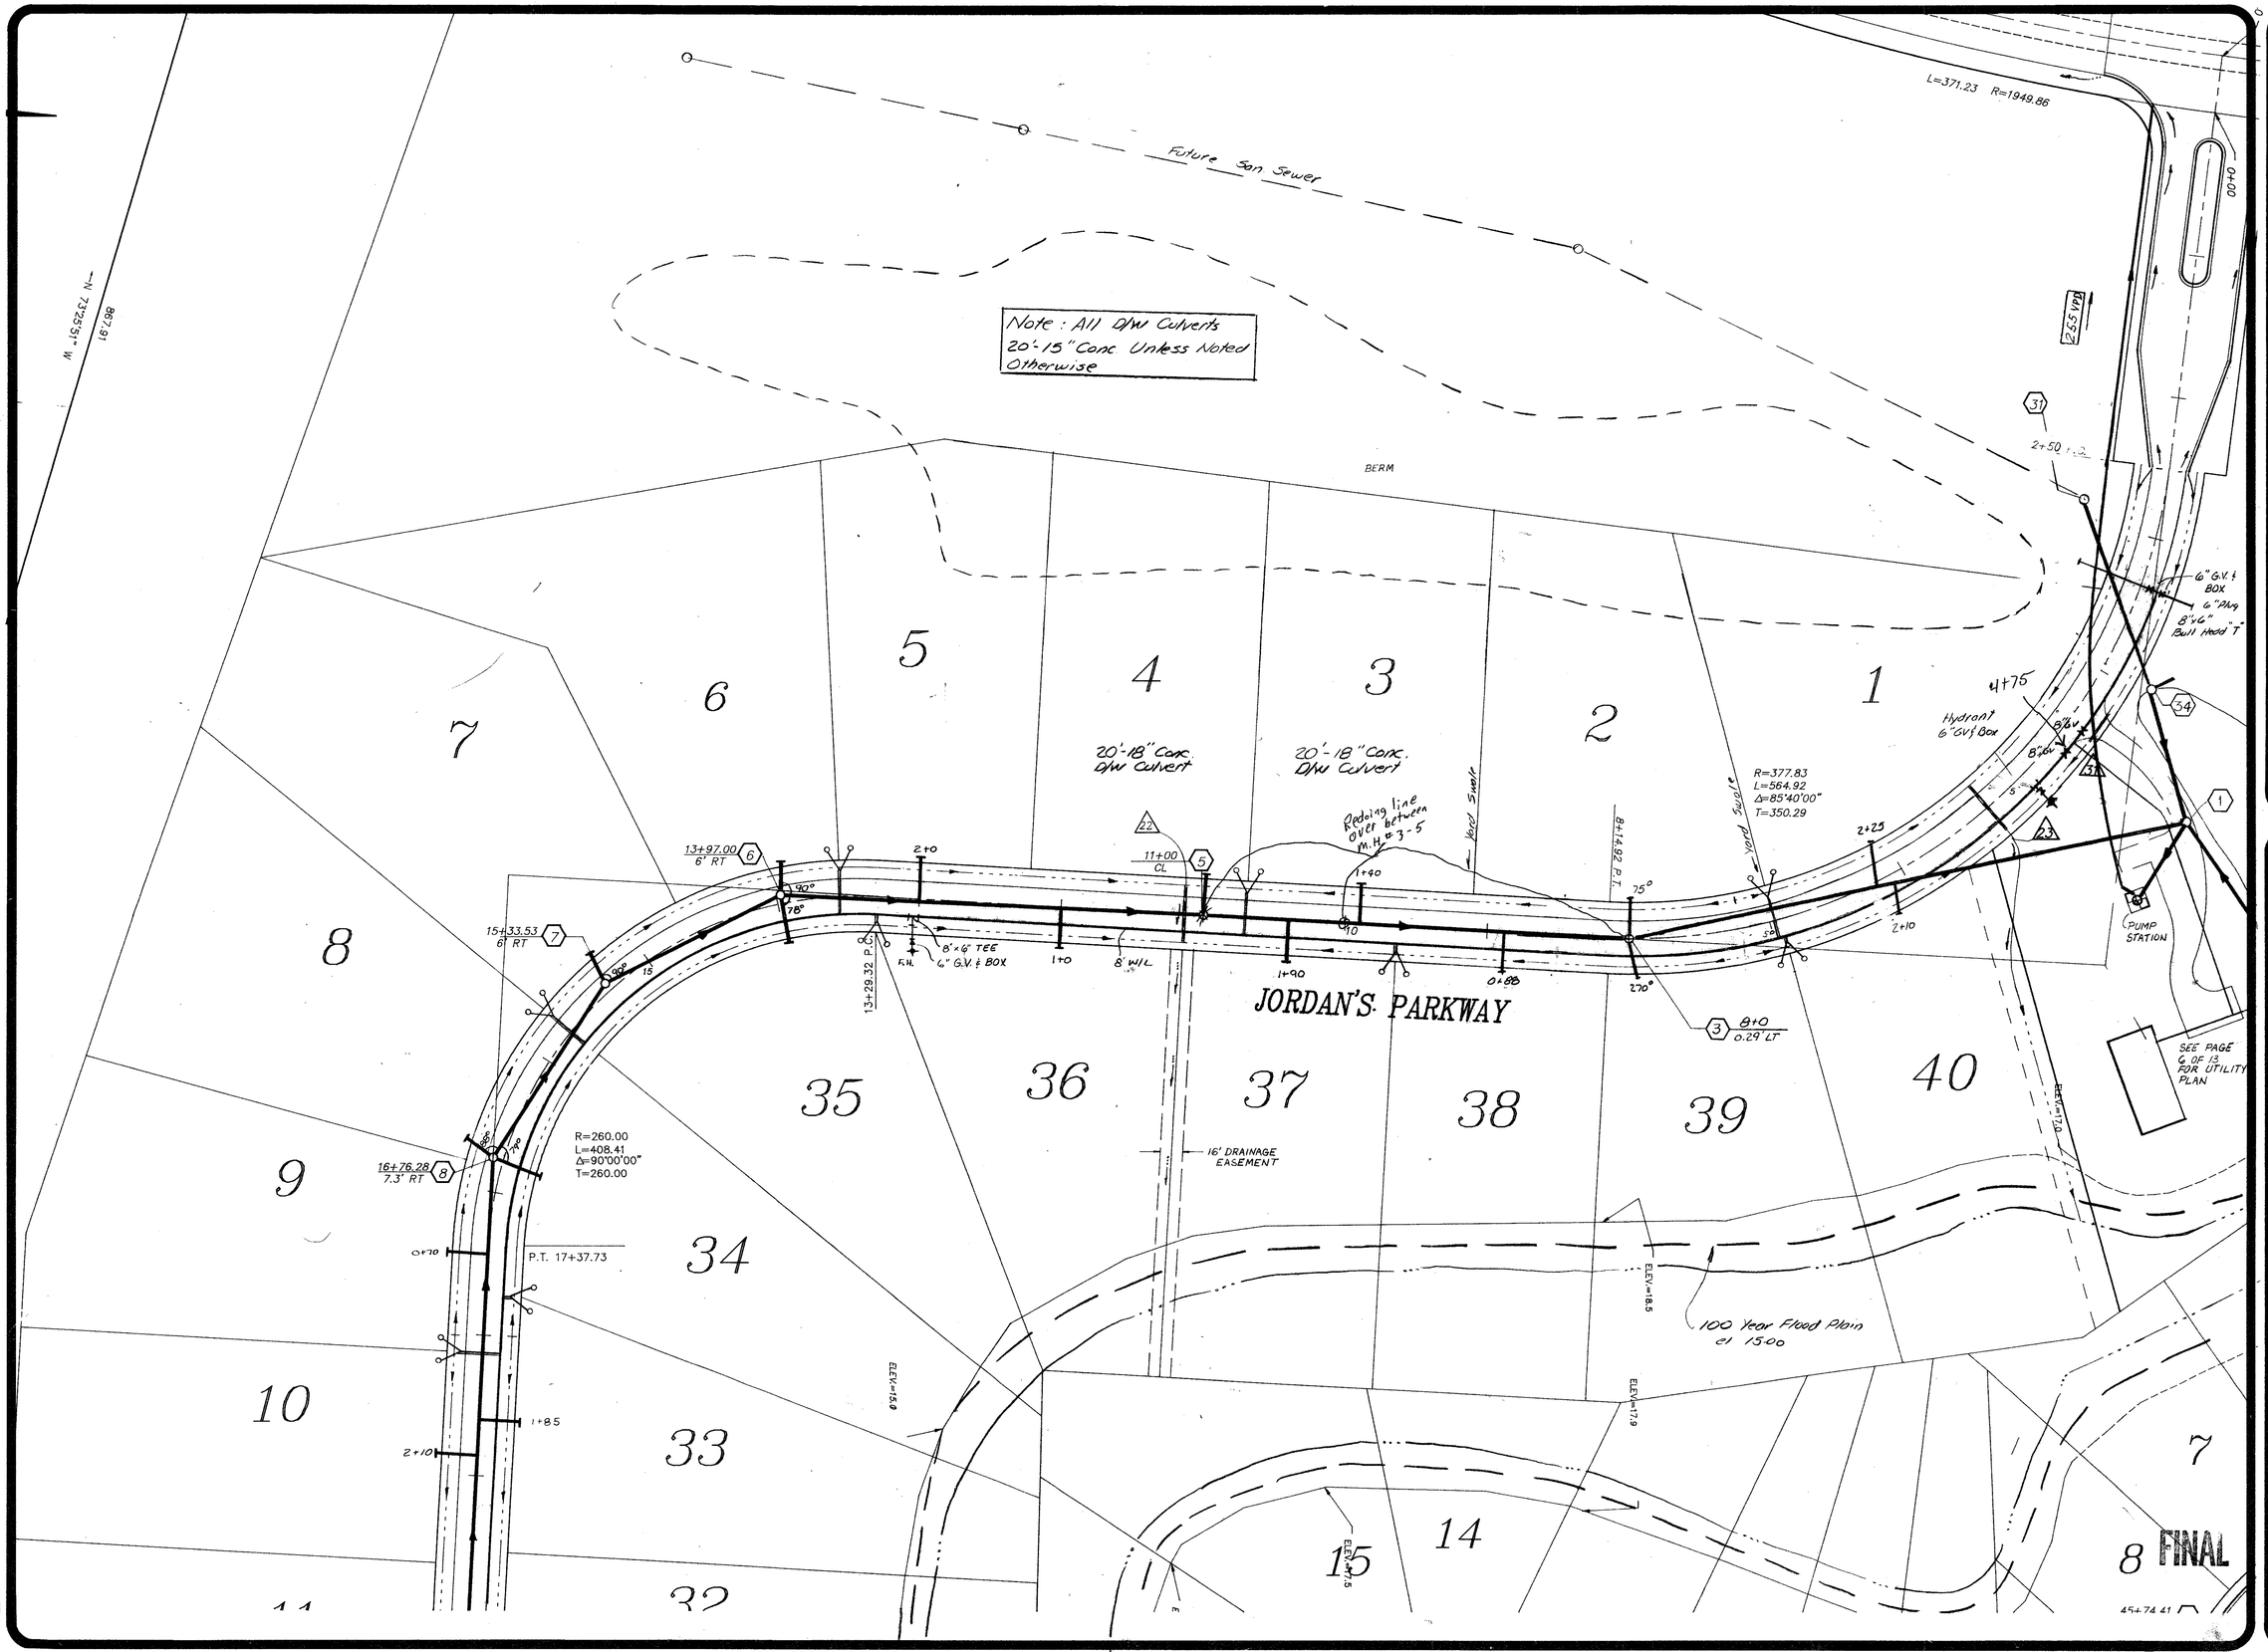

J. K. TIMMONS & ASSOCIATES, P.C.
ENGINEERS · SURVEYORS · PLANNERS

711 NORTH COURTHOUSE ROAD
RICHMOND, VIRGINIA 23235
TELEPHONE: (804) 794-3500

8803 STAPLES MILL ROAD
RICHMOND, VIRGINIA 23228
TELEPHONE: (804) 262-7386

411 EAST BROADWAY
HOPEWELL, VIRGINIA 23860
TELEPHONE: (804) 458-8885

J. K. TIMMONS & ASSOCIATES, P.C. · ENGINEERS · CONSULTING

JORDAN ON THE JAMES
BLAND DISTRICT
PRINCE GEORGE CO., VA

DEVELOPMENT PLAN

12/5/88

REVISIONS

COMMONWEALTH OF VIRGINIA
WALTER M. ALTMAN III
LICENSE No. 11039
PROFESSIONAL ENGINEER

STAMP
1" =50'
SCALE
ADH
DRAWN BY
08-15-88
DATE DRAWN
WMA III
DESIGNED
WMA III
CHECKED
3 OF 13
SHEET NUMBER
8707-04
JOB NUMBER