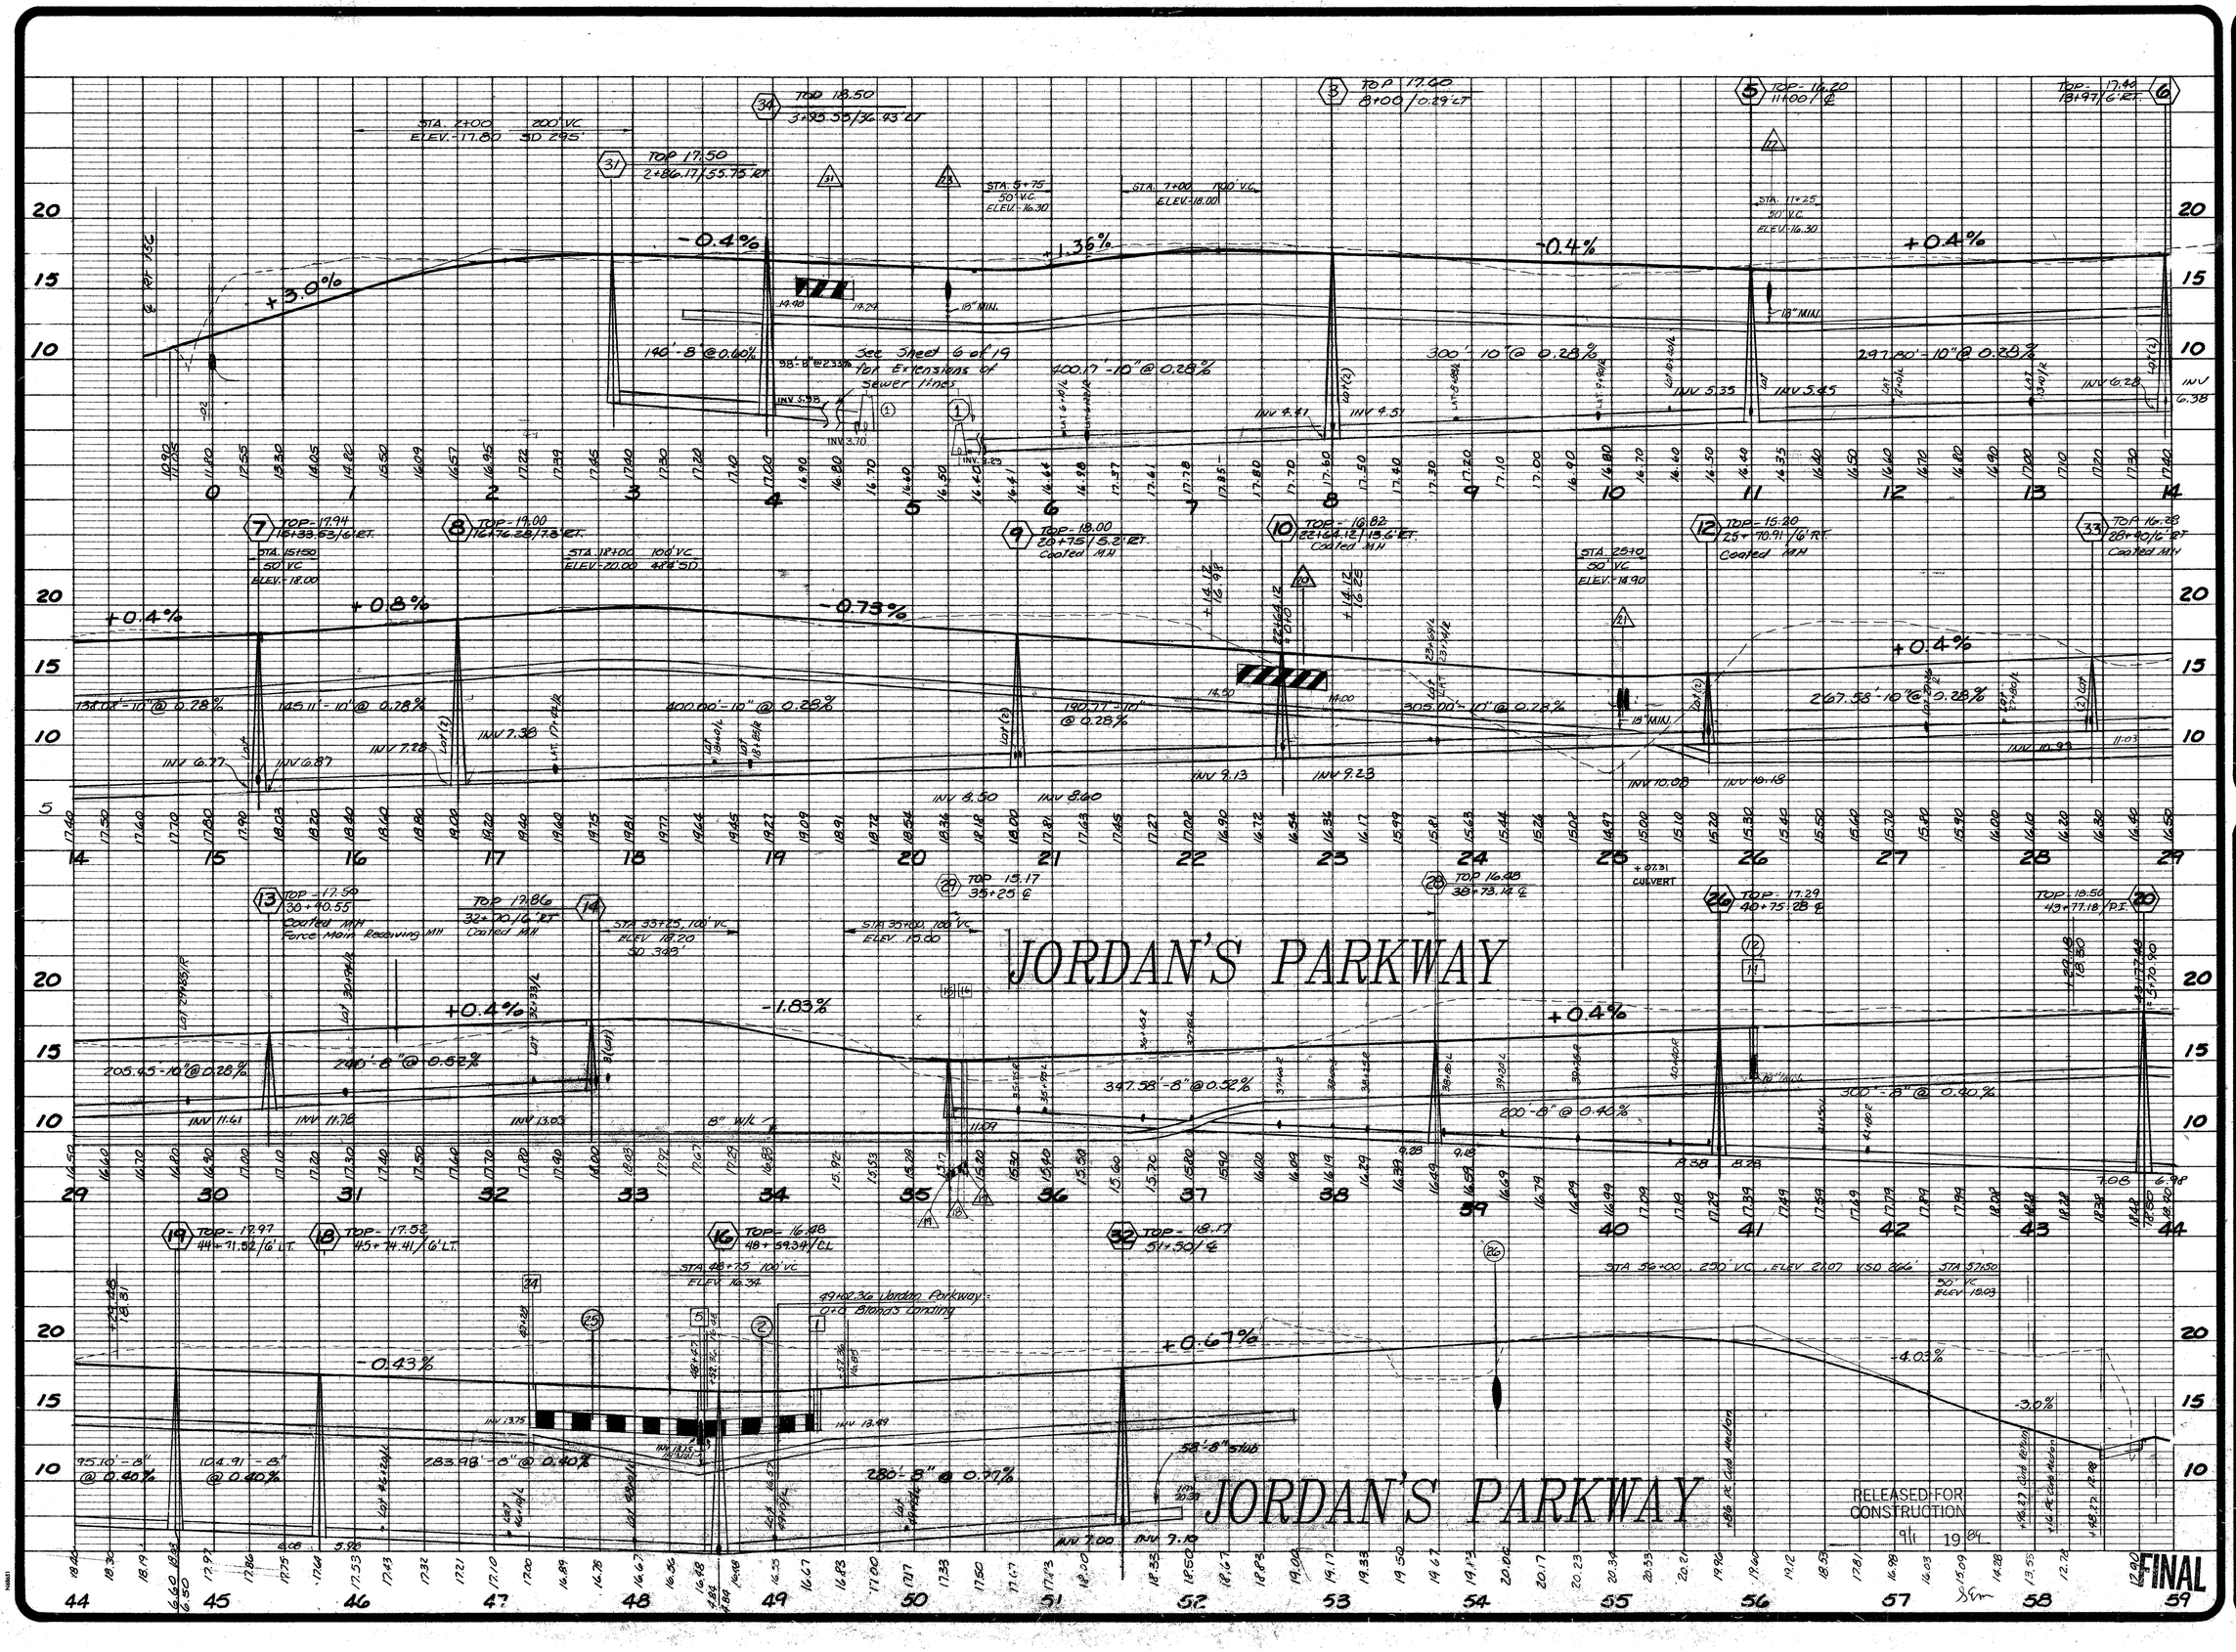

J. K. TIMMONS & ASSOCIATES, P.C.
ENGINEERS · SURVEYORS · PLANNERS

711 NORTH COURTHOUSE ROAD
RICHMOND, VIRGINIA 23235
TELEPHONE: (804) 794-3500

8803 STAPLES MILL ROAD
RICHMOND, VIRGINIA 23228
TELEPHONE: (804) 262-7396

411 EAST BROADWAY
HOPEWELL, VIRGINIA 23860
TELEPHONE: (804) 458-8585

JORDAN ON THE JAMES
BLAND DISTRICT
PRINCE GEORGE CO., VA

PROFILES

12/15/88
8/7/89

REVISIONS

COMMONWEALTH OF VIRGINIA
WALTER M. ALTMAN III
LICENSE No. 11039
PROFESSIONAL ENGINEER

STAMP: AS SHOWN

SCALE: CFC/ADH

DRAWN BY: 08-15-88

DATE DRAWN: WMA III

DESIGNED: WMA III

CHECKED: 8 OF 13

SHEET NUMBER: 8707-04

JOB NUMBER