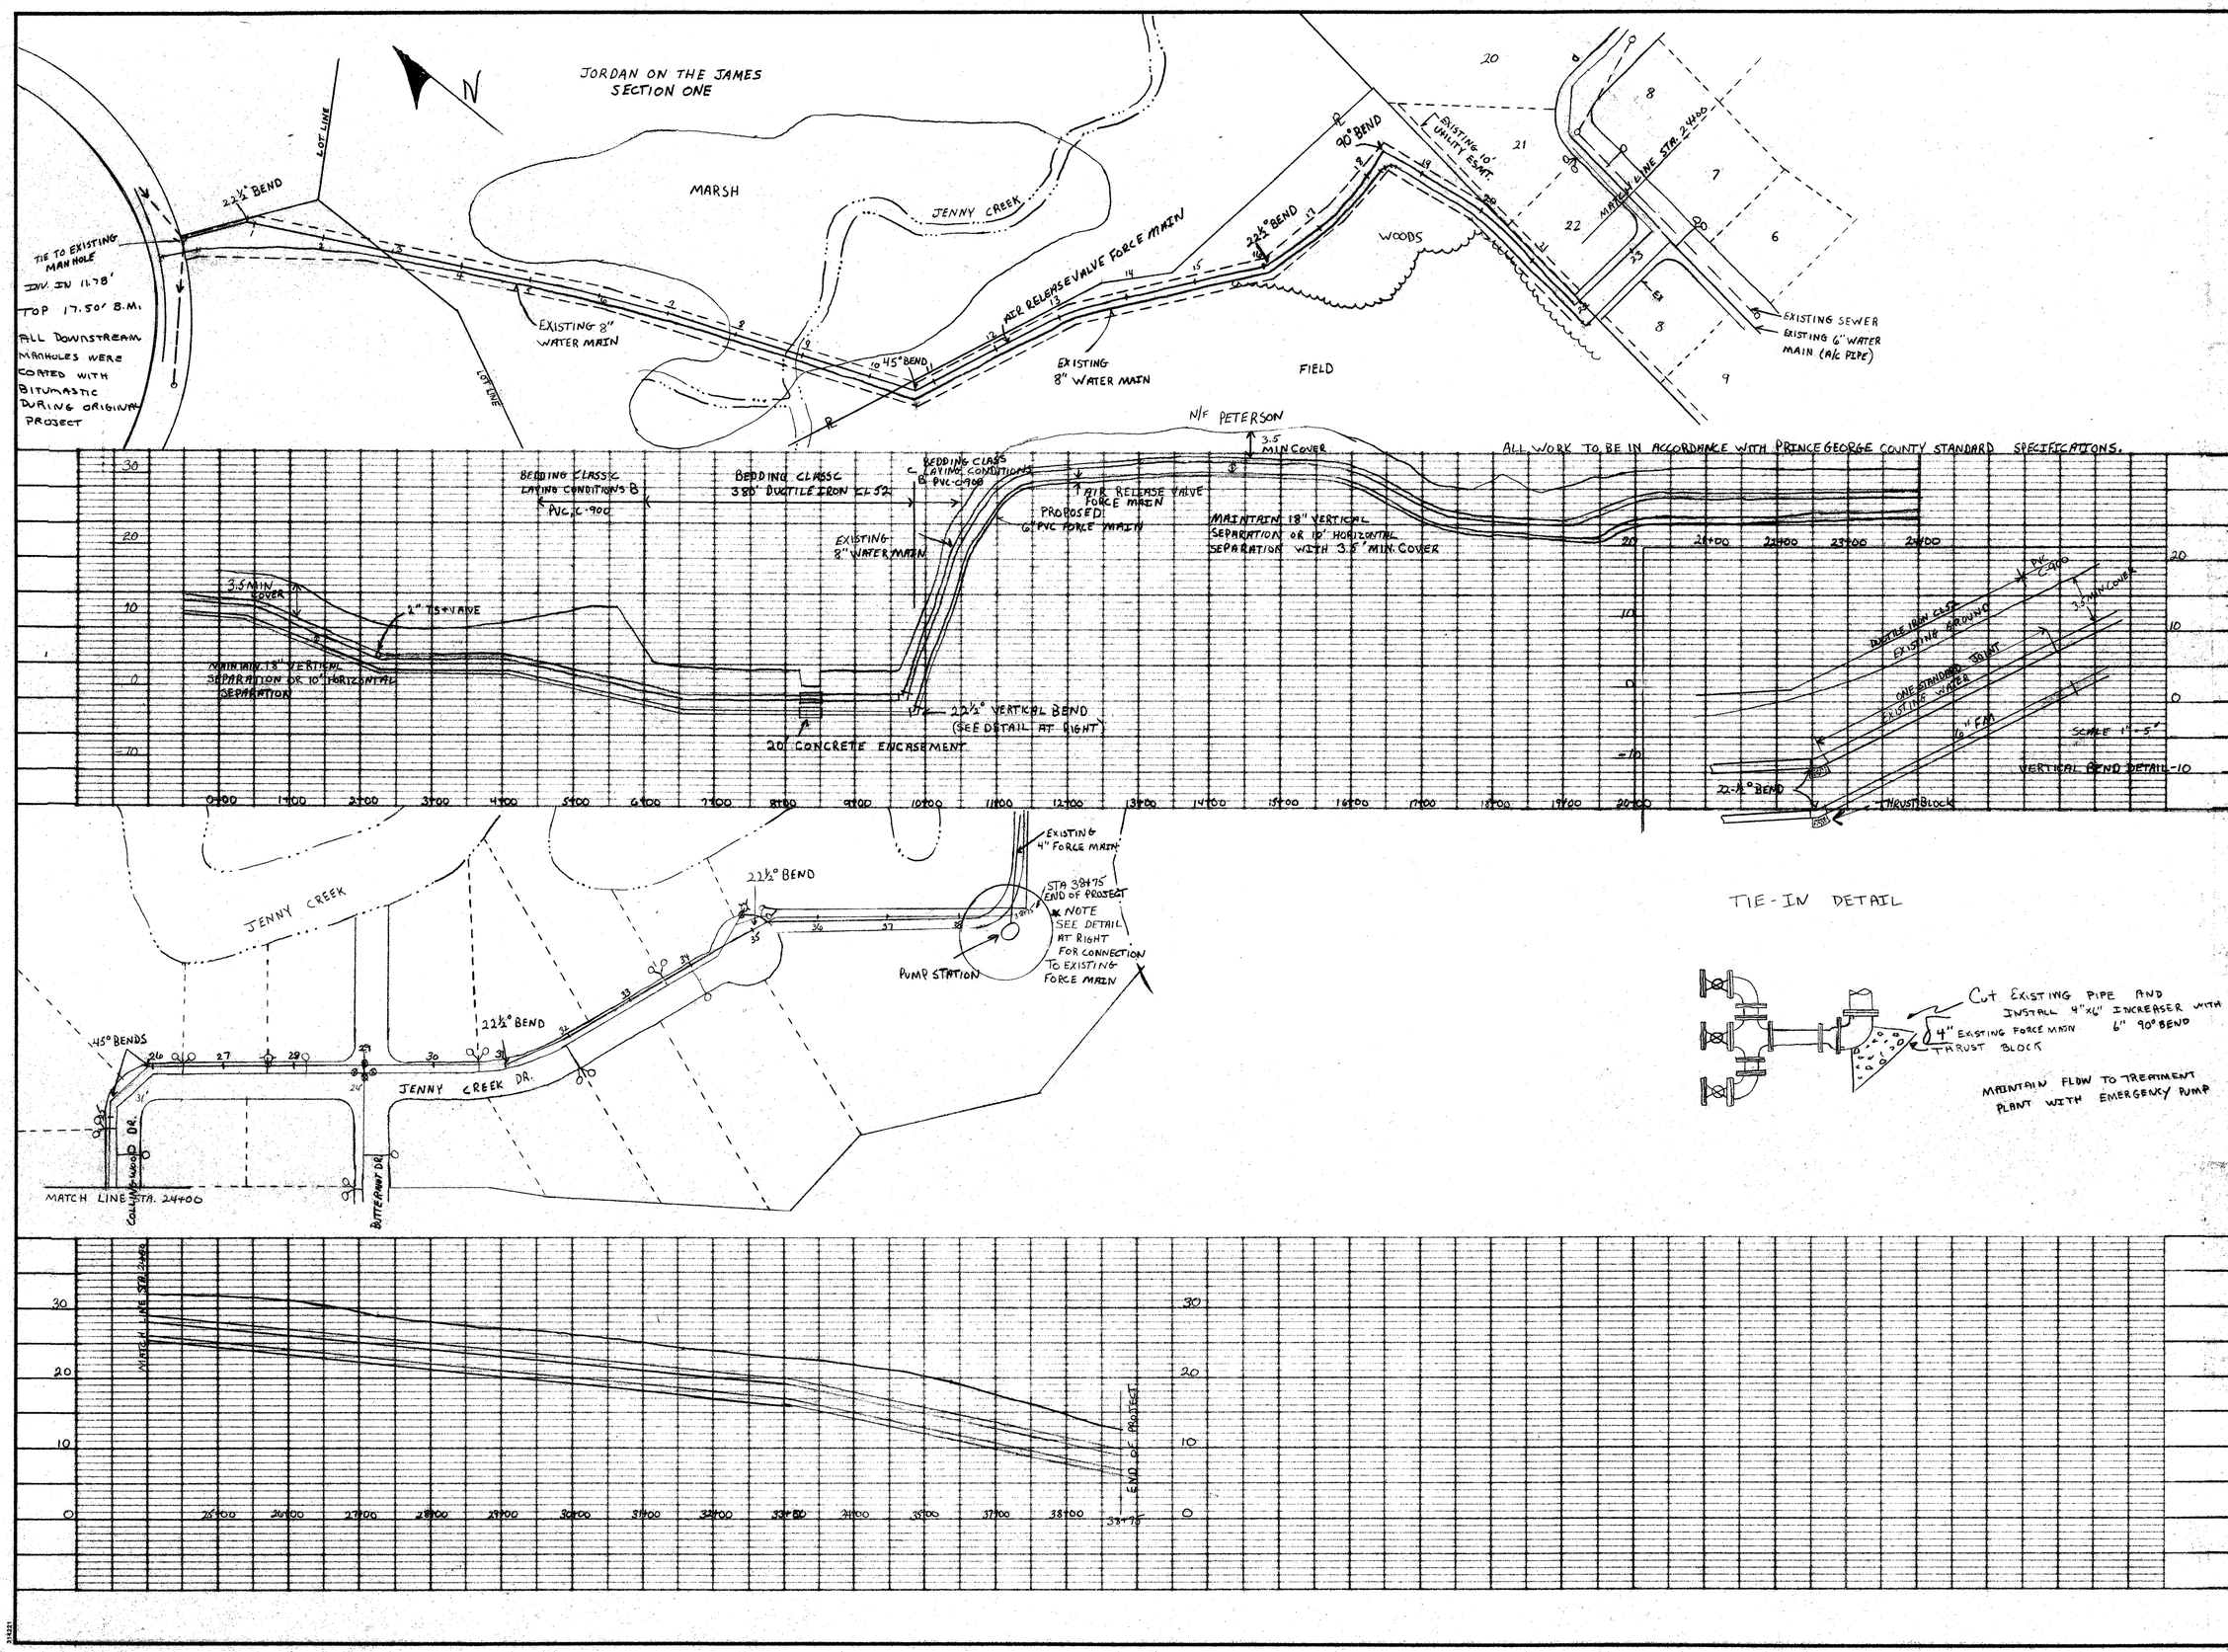

REVISION DESCRIPTION

DATE

DATE 11-22-93

DRAWN BY DWJ

DESIGNED BY SEM DWJ

CHECKED BY SEM

SCALE 1"=100'

BEECHWOOD – JORDAN ON THE JAMES FORCE MAIN SEWER

PRINCE GEORGE COUNTY, VIRGINIA

ENGINEERING OFFICE

P.O. BOX 68 PRINCE GEORGE COUNTY, VIRGINIA 23875

SHEET NO. 1 OF 1

JOB NO.