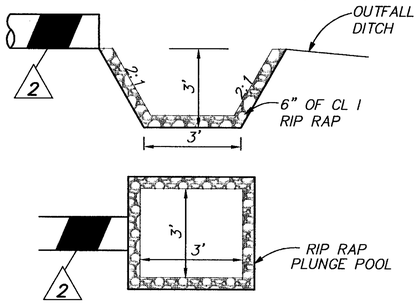

PLUNGE POOL DETAIL

N.T.S.

LEGEND

- 25' RIGHT
- EXIST. CENTERLINE
- 25' LEFT
- PROP. CENTERLINE

SCALE
1" = 50' HORIZ.
1" = 5' VERT.

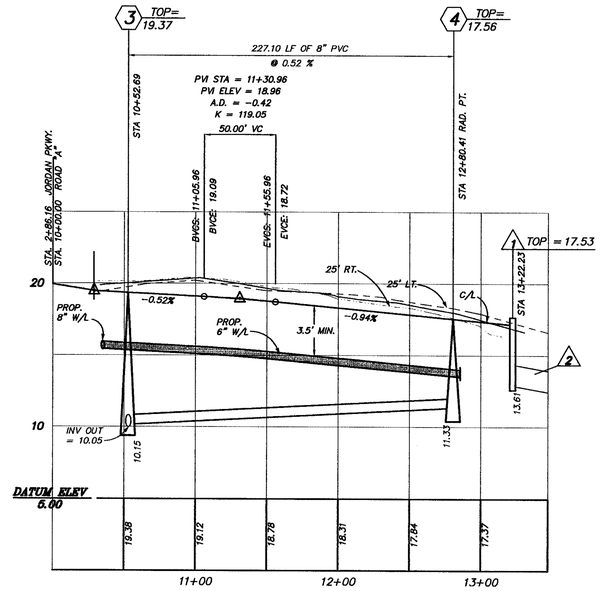

ROAD A

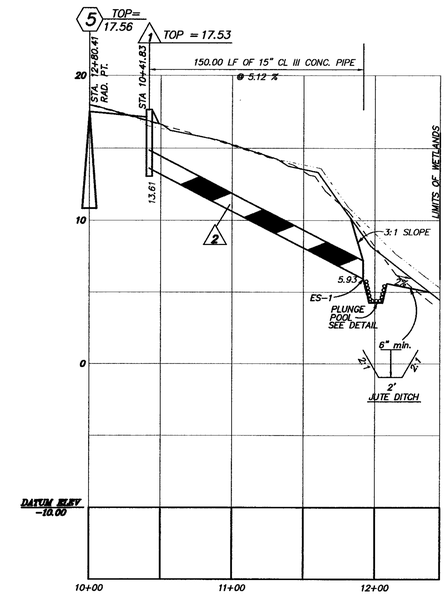

OUTFALL "A"

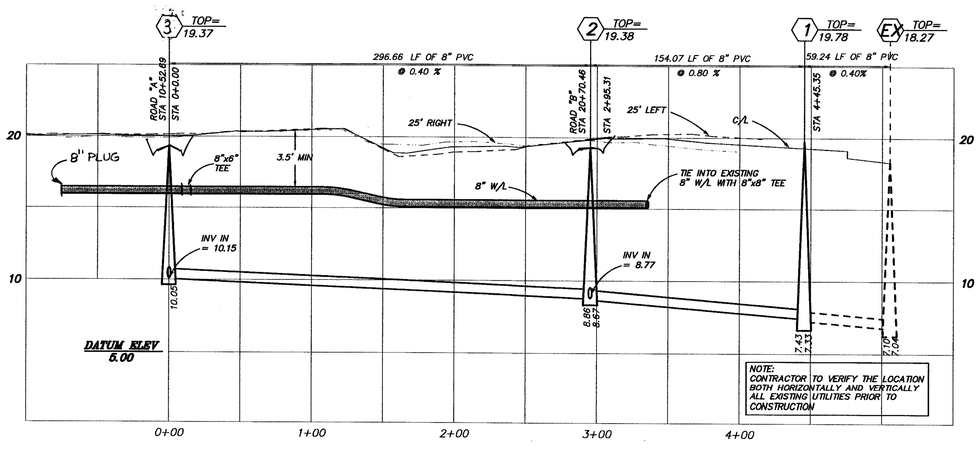

SEWERLINE PROFILE

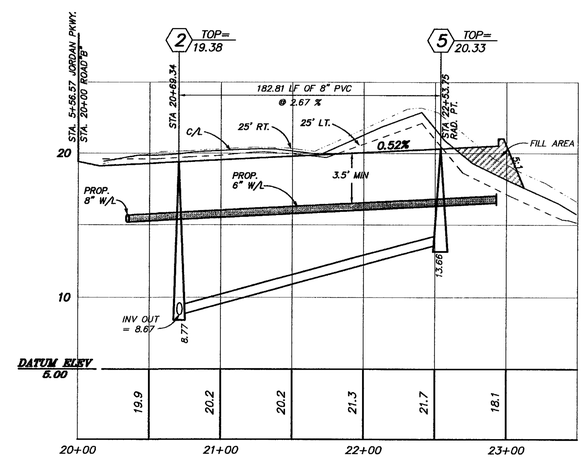

ROAD B

FINAL

THIS DRAWING PREPARED AT THE PRINCE GEORGE OFFICE

COMMONWEALTH OF VIRGINIA
DERRICK K. JOHNSON
No. 24761
5-3-96
PROFESSIONAL ENGINEER

CORPORATE HEADQUARTERS: 2905 SOUTHPOINT PLAZA, RICHMOND, VIRGINIA 23235-4096 TELEPHONE: (804) 794-3500 FAX: (804) 794-1836
HENRICO OFFICE: 8817 THREE CHOPT ROAD, RICHMOND, VIRGINIA 23229-2014 TELEPHONE: (804) 285-7398 FAX: (804) 285-7818
PRINCE GEORGE OFFICE: 4441 JOHN TYLER HIGHWAY, PRINCE GEORGE, VIRGINIA 23875-1465 TELEPHONE: (804) 748-8370 FAX: (804) 748-8371
HANOVER OFFICE: 5601 MECHANICSVILLE TURNPIKE, SUITE C-1, MECHANICSVILLE, VIRGINIA 23111-4621 TELEPHONE: (804) 559-4522 FAX: (804) 559-4523

TIMMONS Founded 1953

ENGINEERS * ARCHITECTS * SURVEYORS * LANDSCAPE ARCHITECTS * ENVIRONMENTAL SCIENTISTS * GEOGRAPHIC INFORMATION SYSTEMS CONSULTANTS * CONSTRUCTION MANAGERS

DATE	REVISION DESCRIPTION
4-29-96	COUNTY REVISIONS

DATE	3-25-96
DRAWN BY	S.T.P.
DESIGNED BY	S.T.P.
CHECKED BY	D.A.J.
SCALE	AS SHOWN

JORDAN ON THE JAMES – SECTION 3

BLAND DISTRICT * PRINCE GEORGE COUNTY * VIRGINIA

PROFILES

JOB NO. 16661-00

SHEET NO. 4 OF 5