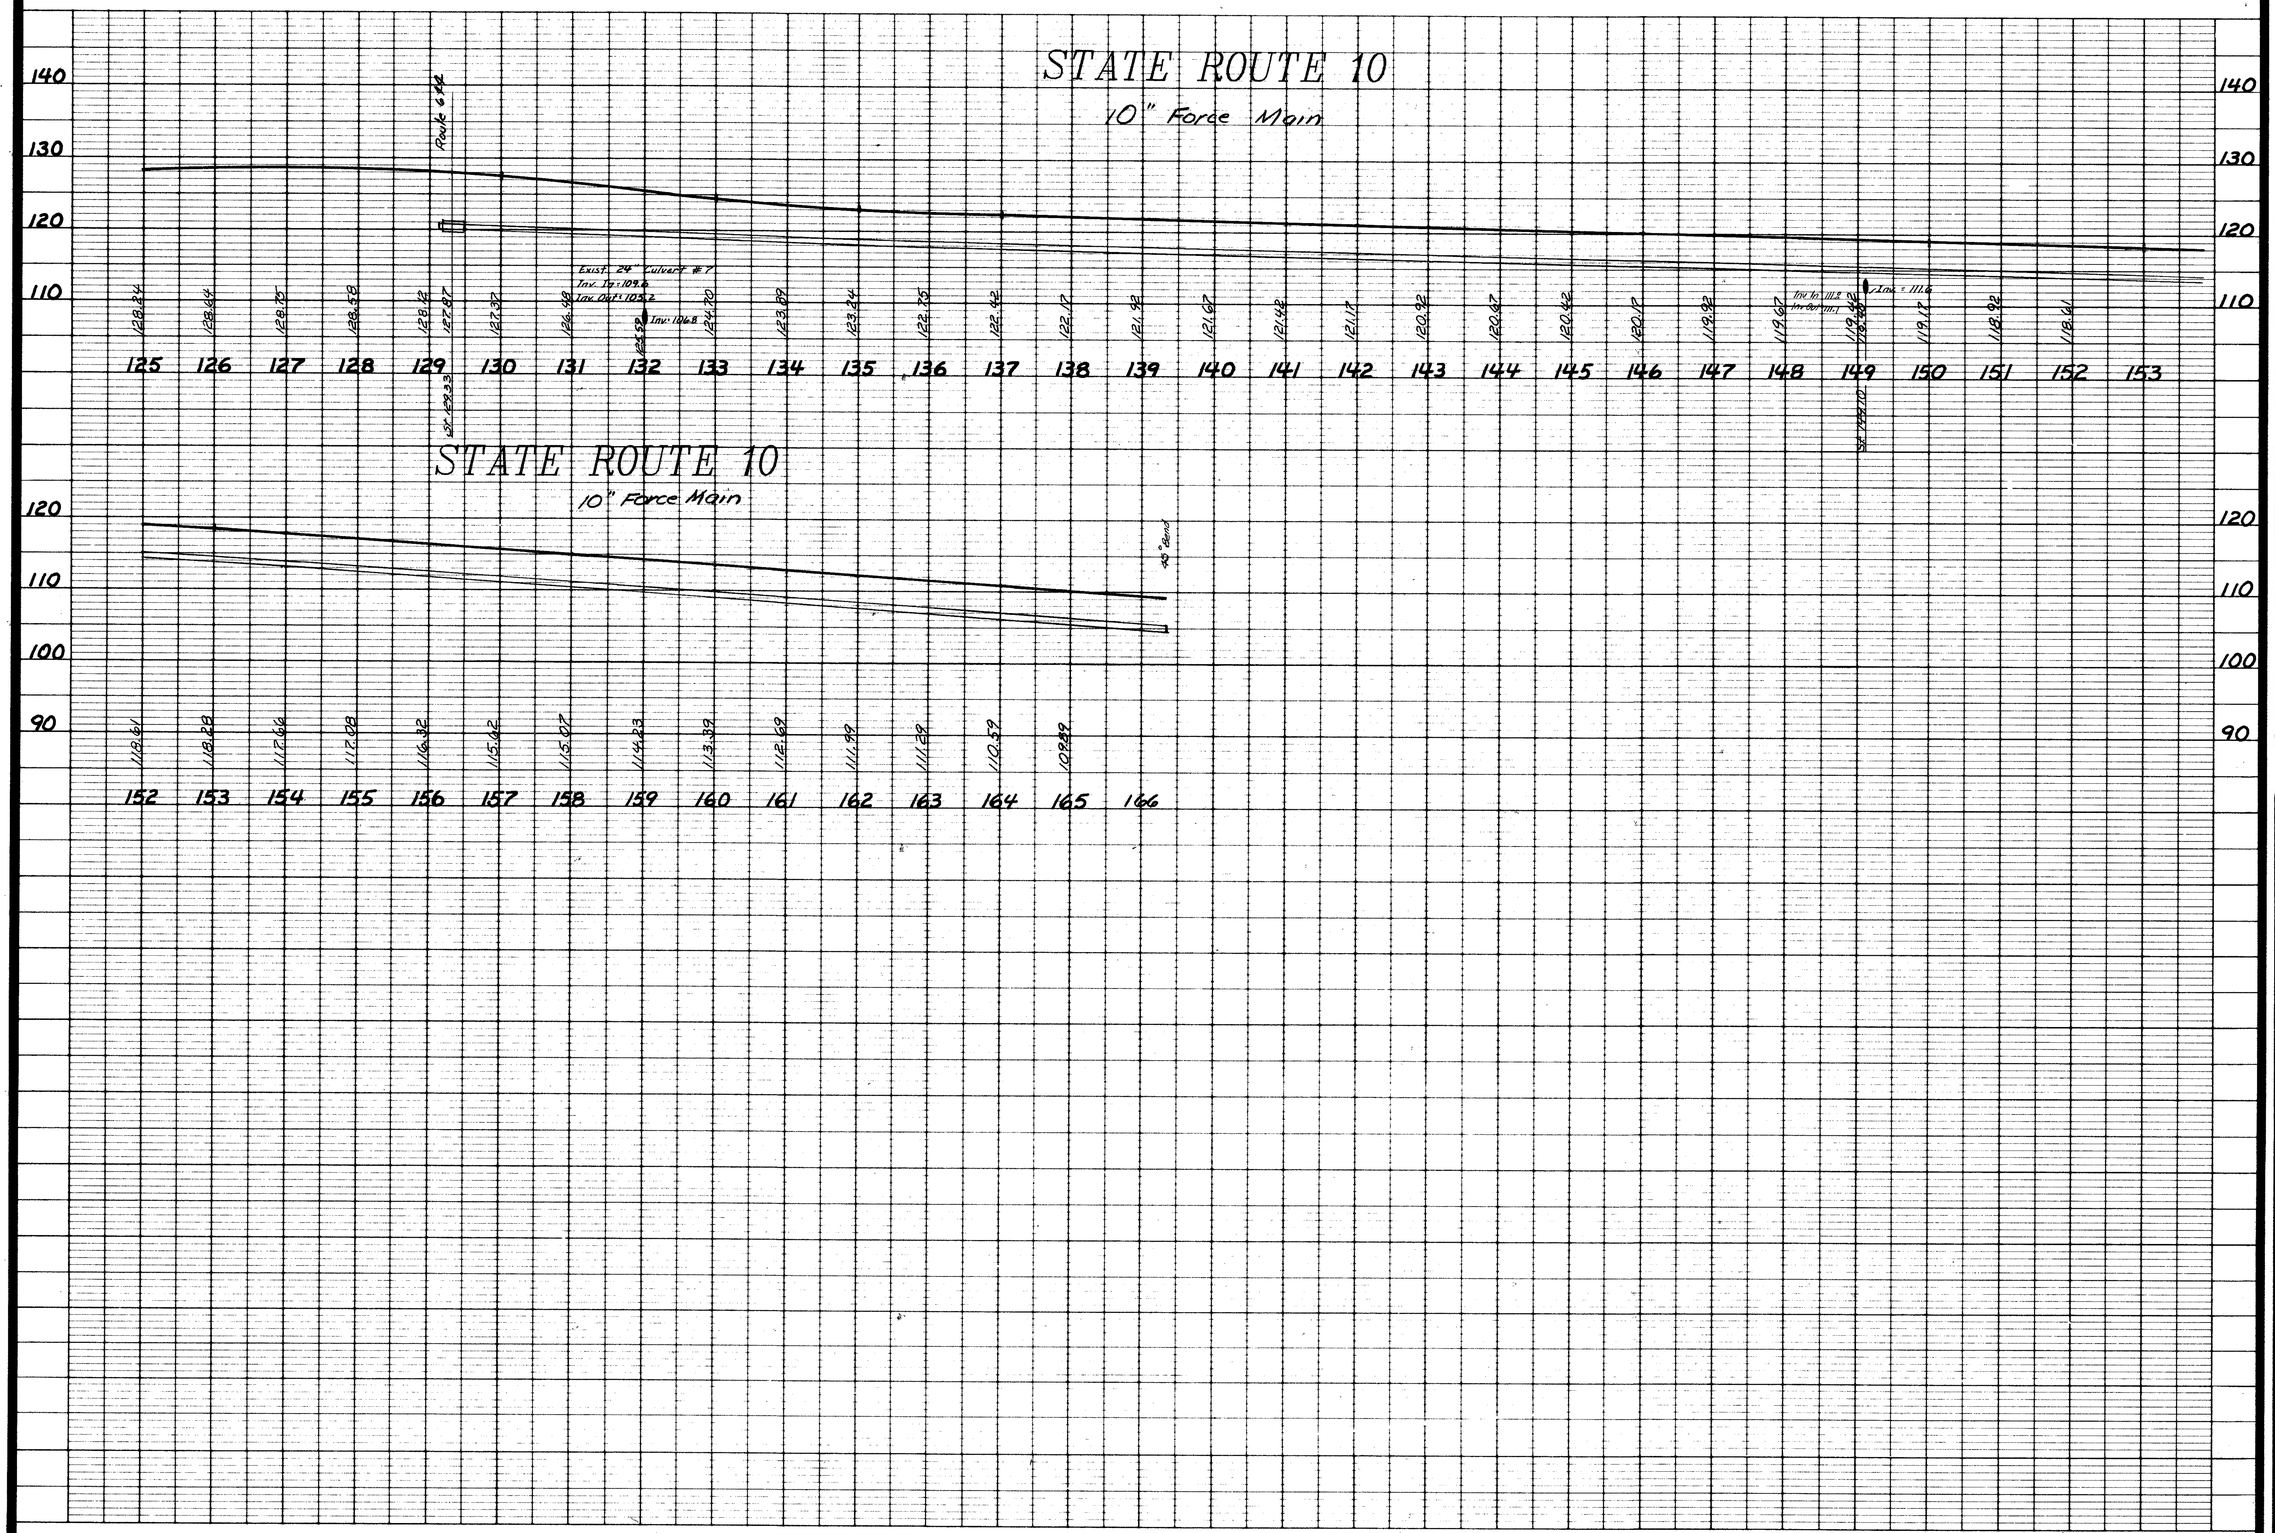

FINAL

J. K. TIMMONS & ASSOCIATES, P.C.
ENGINEERS · SURVEYORS · PLANNERS

711 NORTH COURTHOUSE ROAD
RICHMOND, VIRGINIA 23236
TELEPHONE: (804) 794-5500

8803 STAPLES MILL ROAD
RICHMOND, VIRGINIA 23228
TELEPHONE: (804) 262-7388

411 EAST BROADWAY
HOPEWELL, VIRGINIA 23860
TELEPHONE: (804) 458-9803

JORDAN ON THE JAMES
STATE ROUTE 10
BLAND DISTRICT
PRINCE GEORGE CO., VA.

PROFILES

12/5/88
2/28/89
REVISIONS

COMMONWEALTH OF VIRGINIA
WALTER M. ALTMAN III
LICENSE No. 11039
PROFESSIONAL ENGINEER

STAMP: AS SHOWN
SCALE: BRG
DRAWN BY: 10-8-88
DATE DRAWN: WMA III
DESIGNED: WMA III
CHECKED: 10 OF 19
SHEET NUMBER: 8707-04
JOB NUMBER