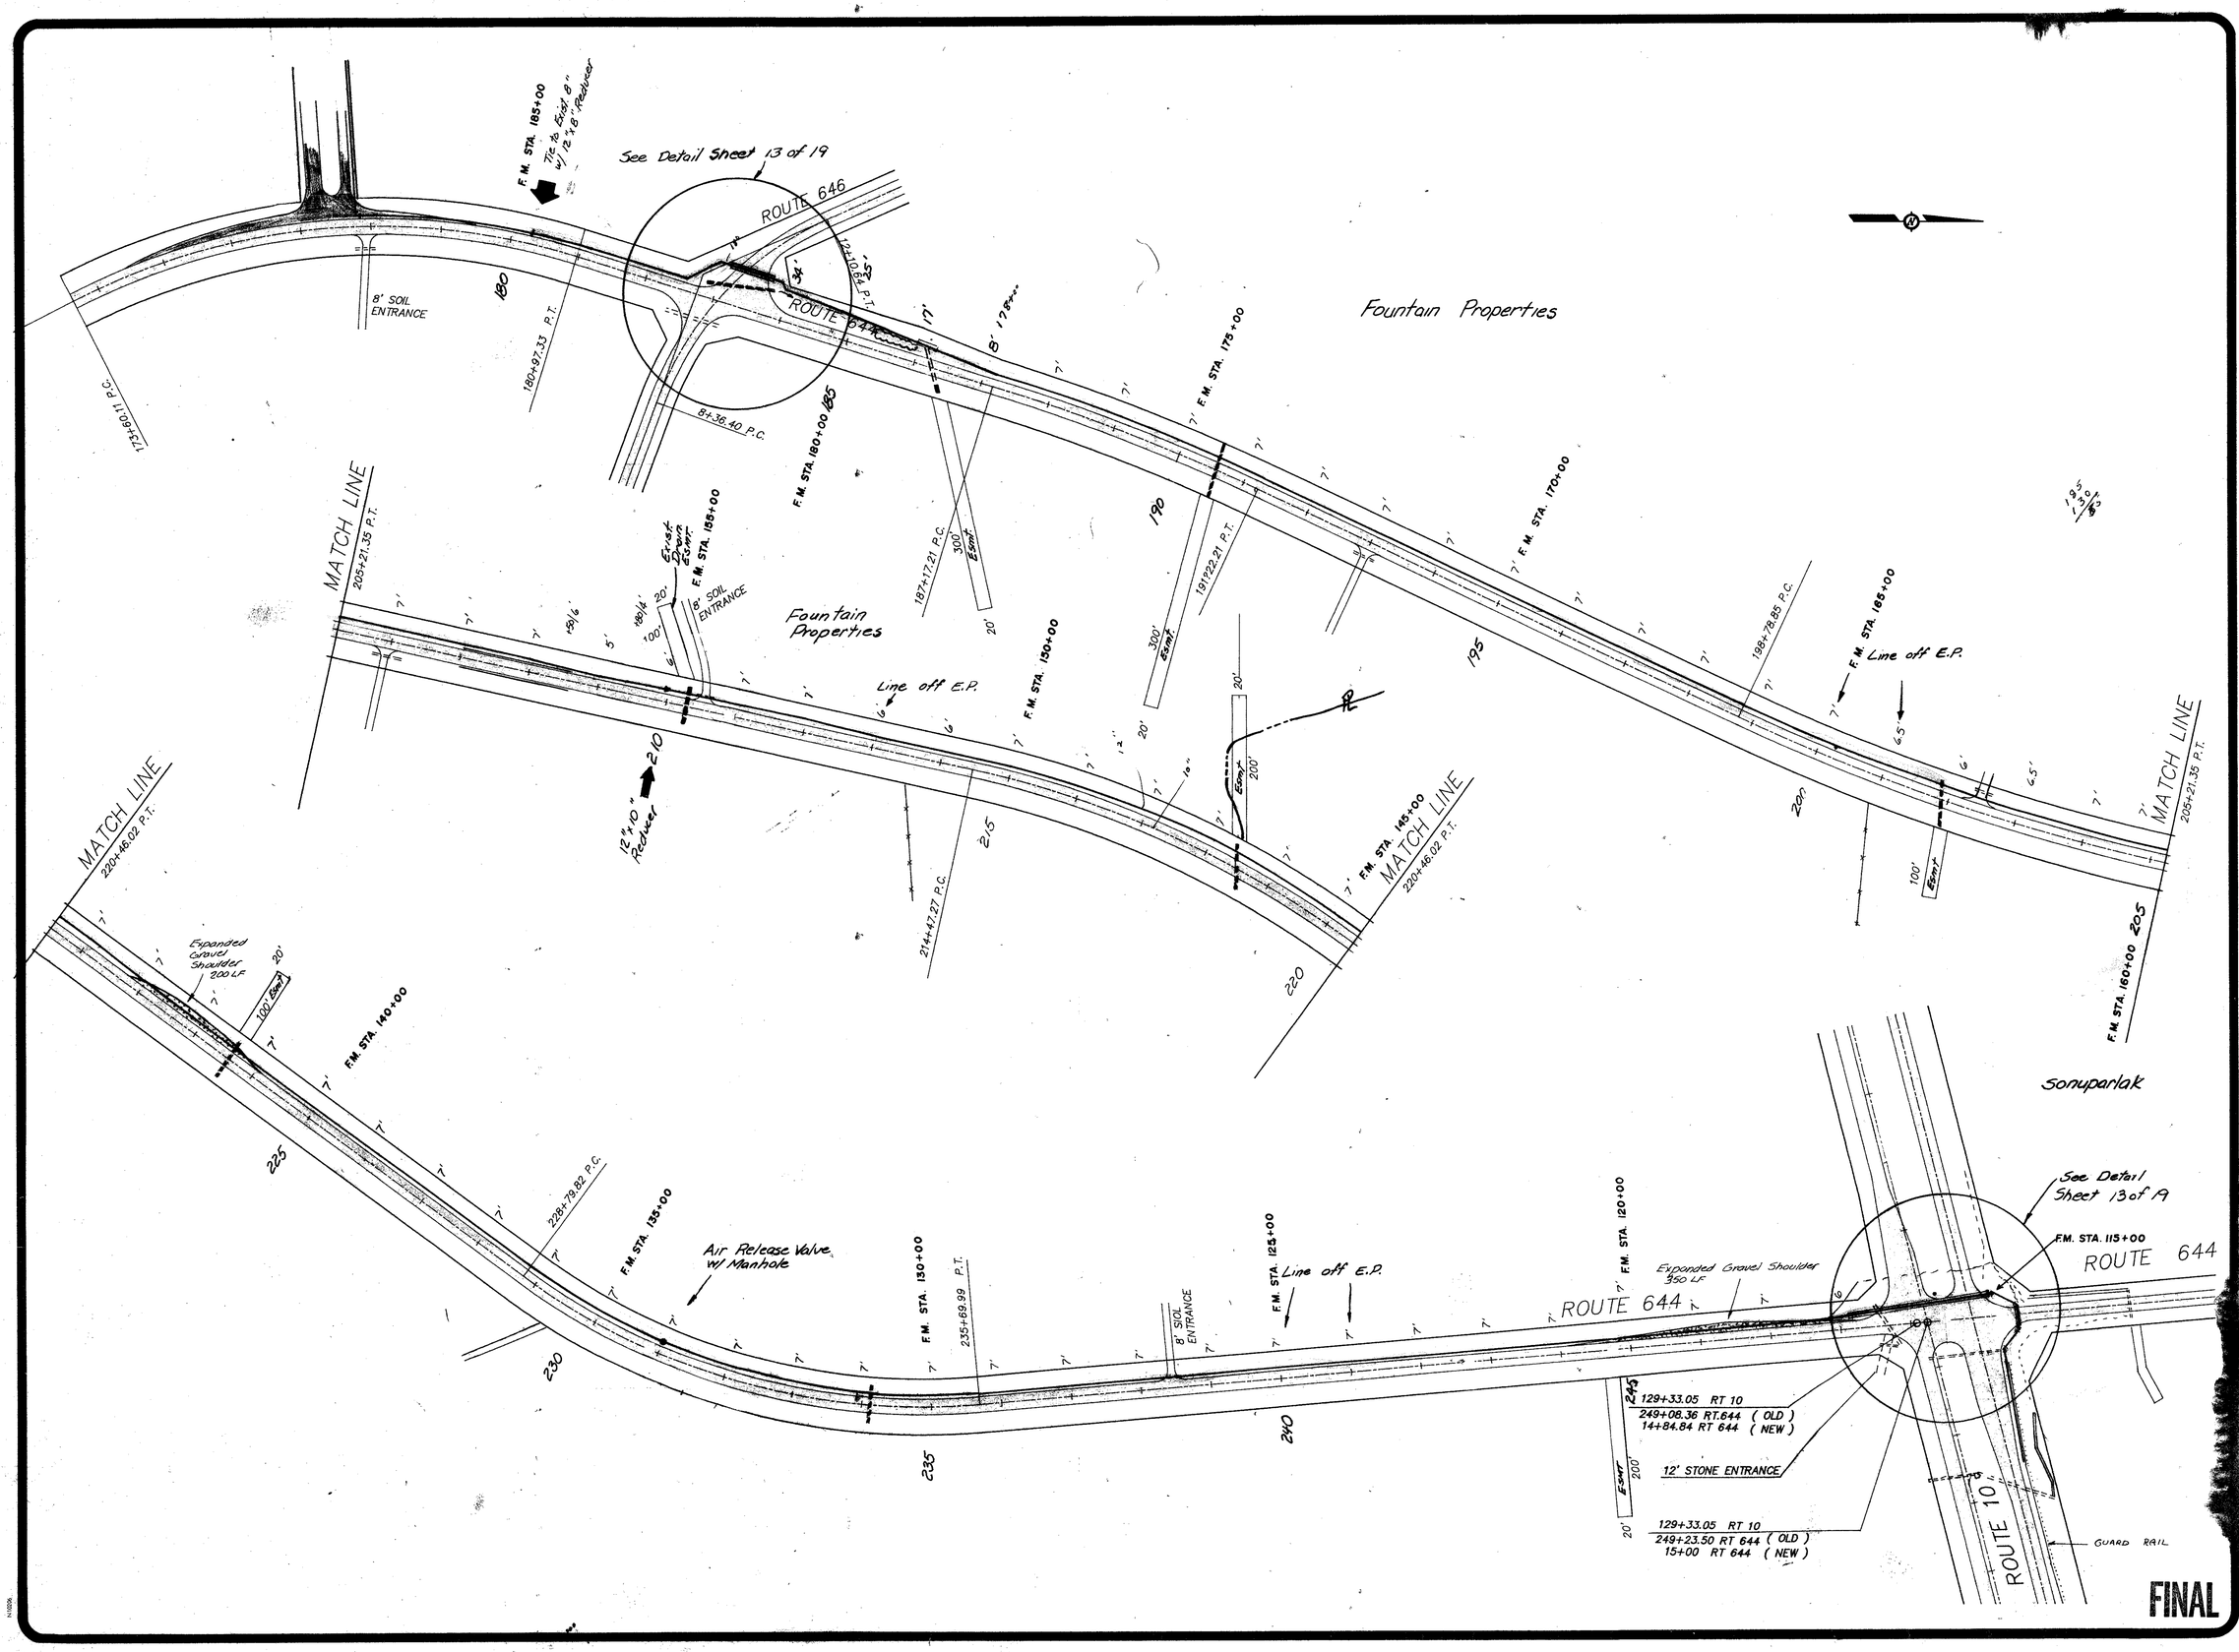


J. K. TIMMONS & ASSOCIATES, P.C.
ENGINEERS · SURVEYORS · PLANNERS

711 NORTH COURTHOUSE ROAD
RICHMOND, VIRGINIA 23235
TELEPHONE: (804) 794-3500

8803 STAPLES MILL ROAD
RICHMOND, VIRGINIA 23228
TELEPHONE: (804) 262-7396

411 EAST BROADWAY
HOPEWELL, VIRGINIA 23860
TELEPHONE: (804) 458-8685

J. K. TIMMONS & ASSOCIATES, P.C. · CONSULTING ENGINEERS

FOUNTAIN ON JAMES
FOUNTAIN SEWER
MAIN SEWER
FRINGE DISTRICT
CHESTERFIELD CO., VA

PLAN

REVISIONS

COMMONWEALTH OF VIRGINIA
JOHN P. PAGE
LICENSE NO. 11039

SCALE 1" = 100'
DRAWN JBP/CJ
DATE 06-21-89
DESIGNED
CHECKED
11/24/89

SHEET NUMBER
8707-04
JOB NUMBER