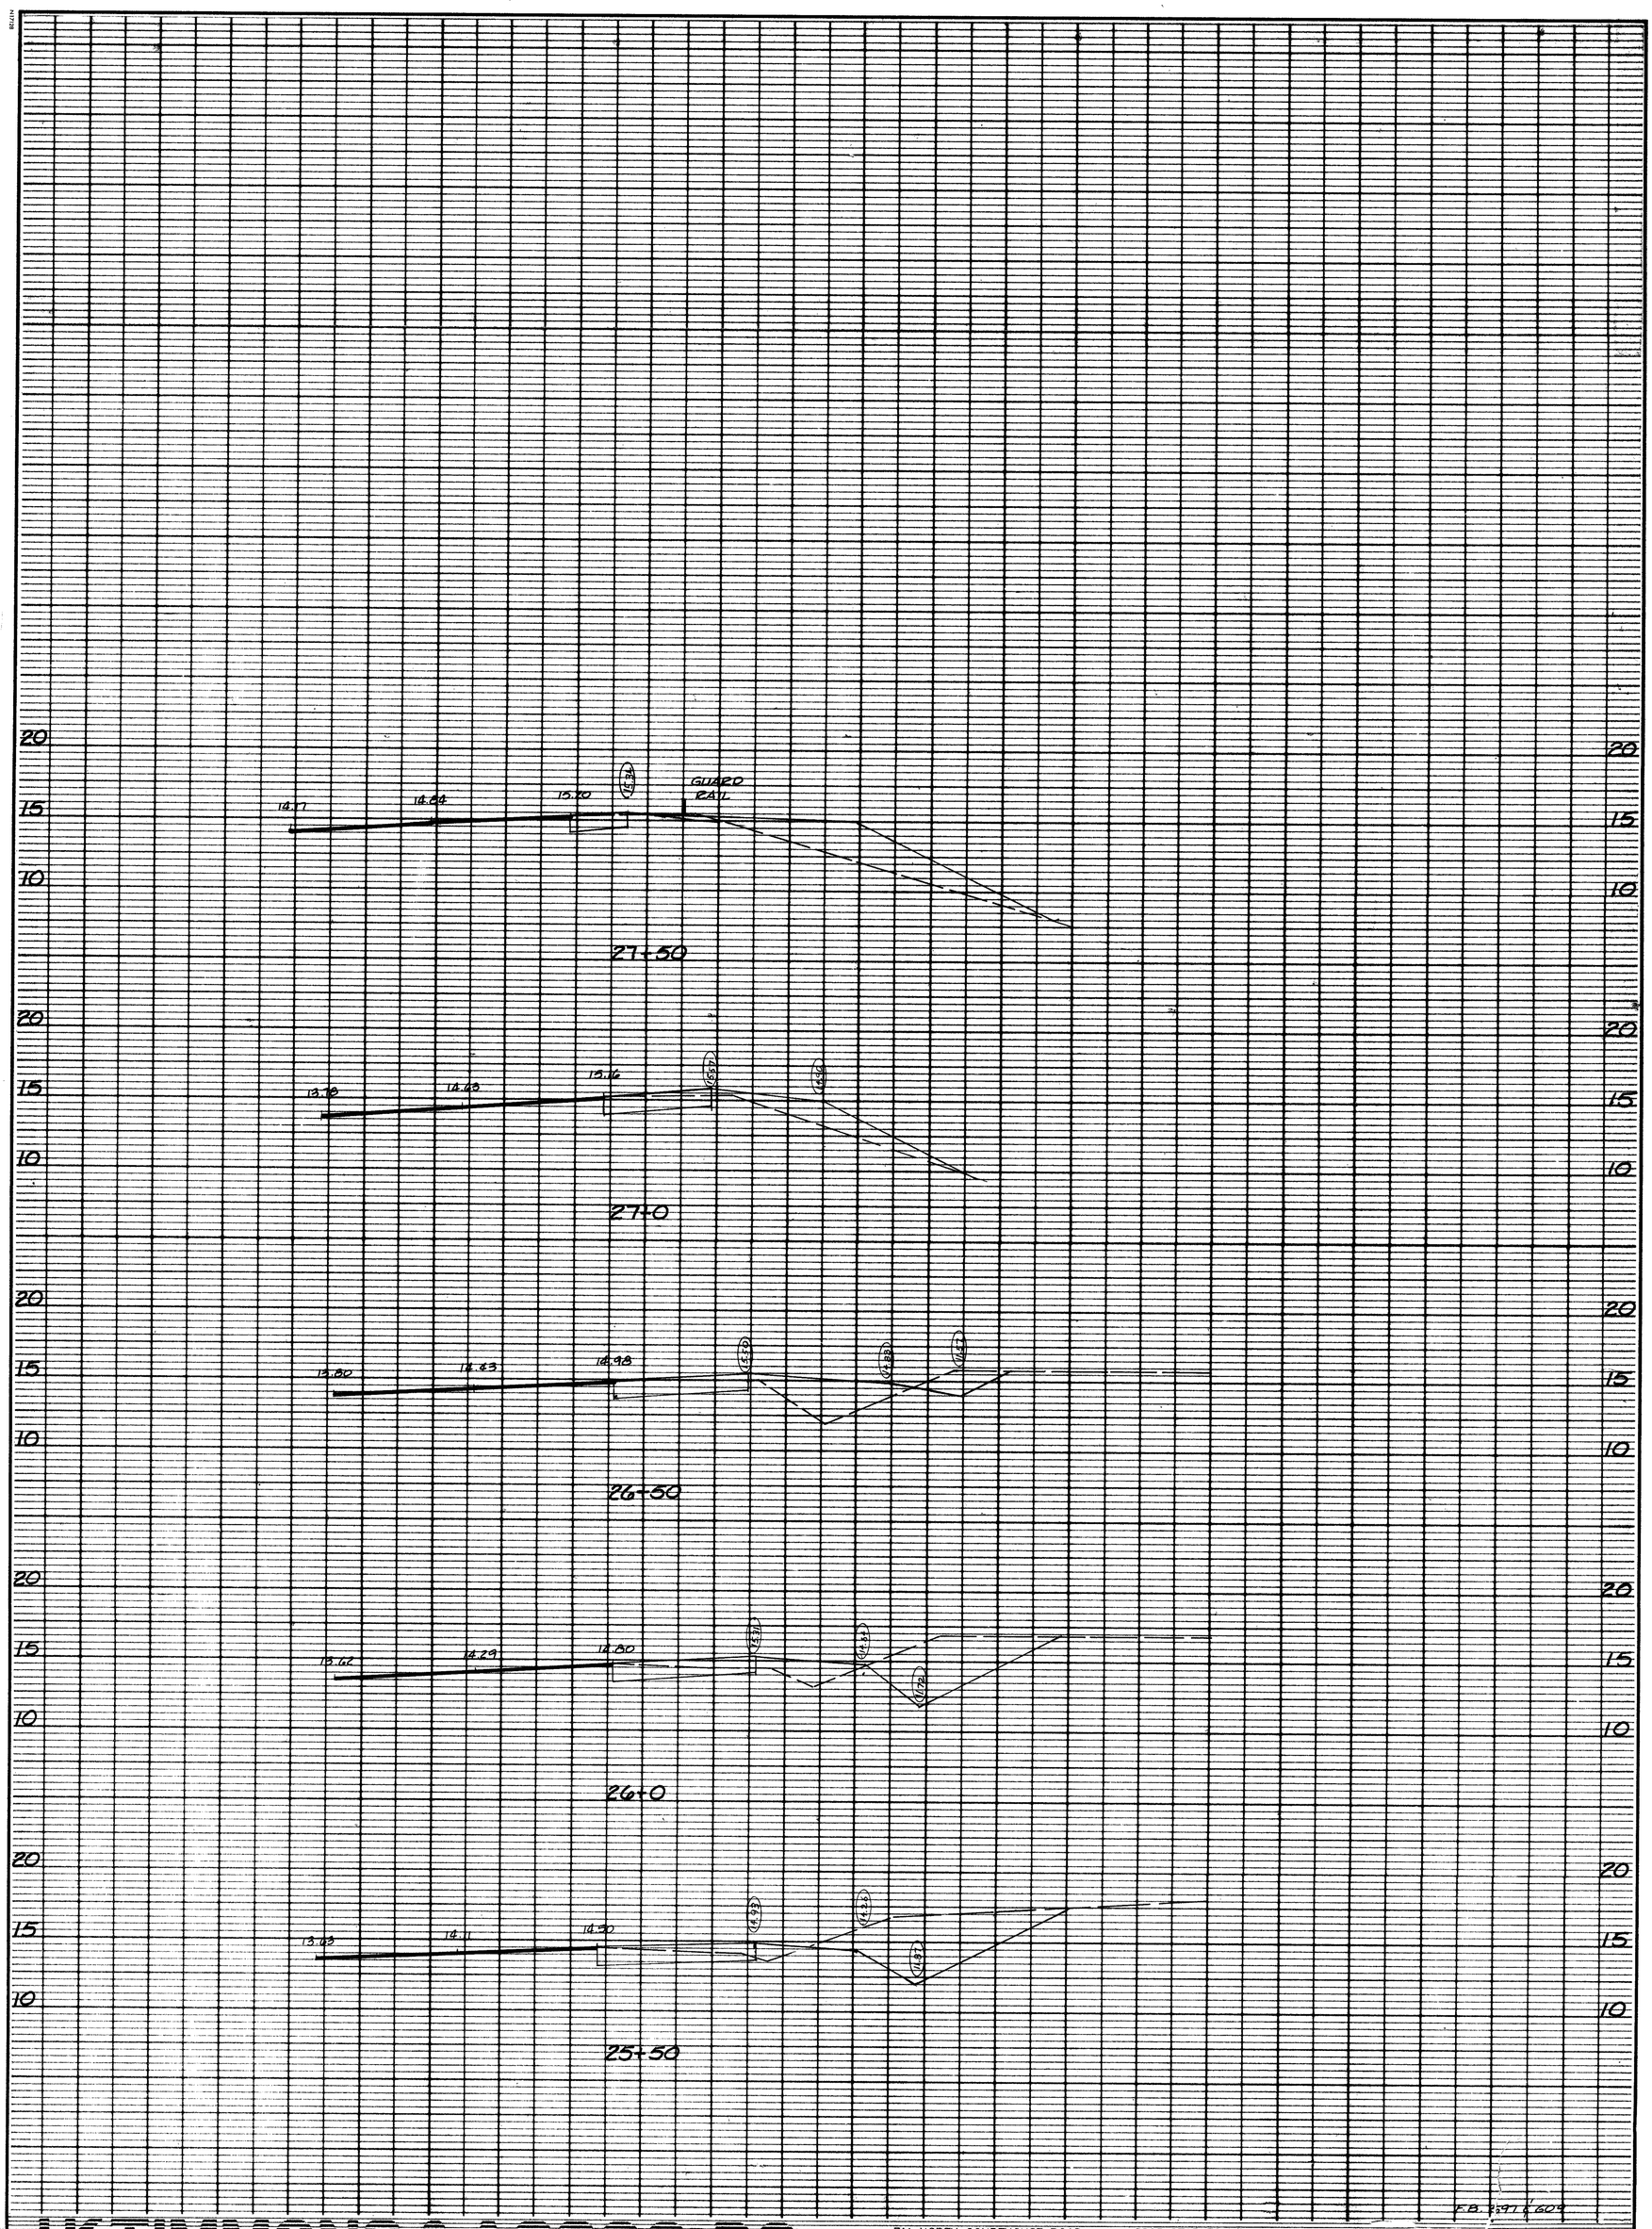

F.B. 397 P. 609

J.K.TIMMONS & ASSOC. P.C.
711 NORTH COURTHOUSE ROAD
RICHMOND, VIRGINIA 23236
TELEPHONE: (804) 794-3500
8803 STAPLES MILL ROAD
RICHMOND, VIRGINIA 23228
TELEPHONE: (804) 262-7396
4411 CH
PRINCE
TELEPH
OULEVARD
IRGINIA 23875
458-8685
ENGINEERS * ARCHITECTS * SURVEYORS * PLANNERS * LANDSCAPE ARCHITECTS

JORDANN ON THE JAMES
BLAND DISTRICT · PRINCE GEORGE, VIRGINIA

DATE	REVISION DESCRIPTION

JOB 8202
SHEET
SUPPLEM
SCA
CHECKED
DESIGNED
DRAWN
12-12
D