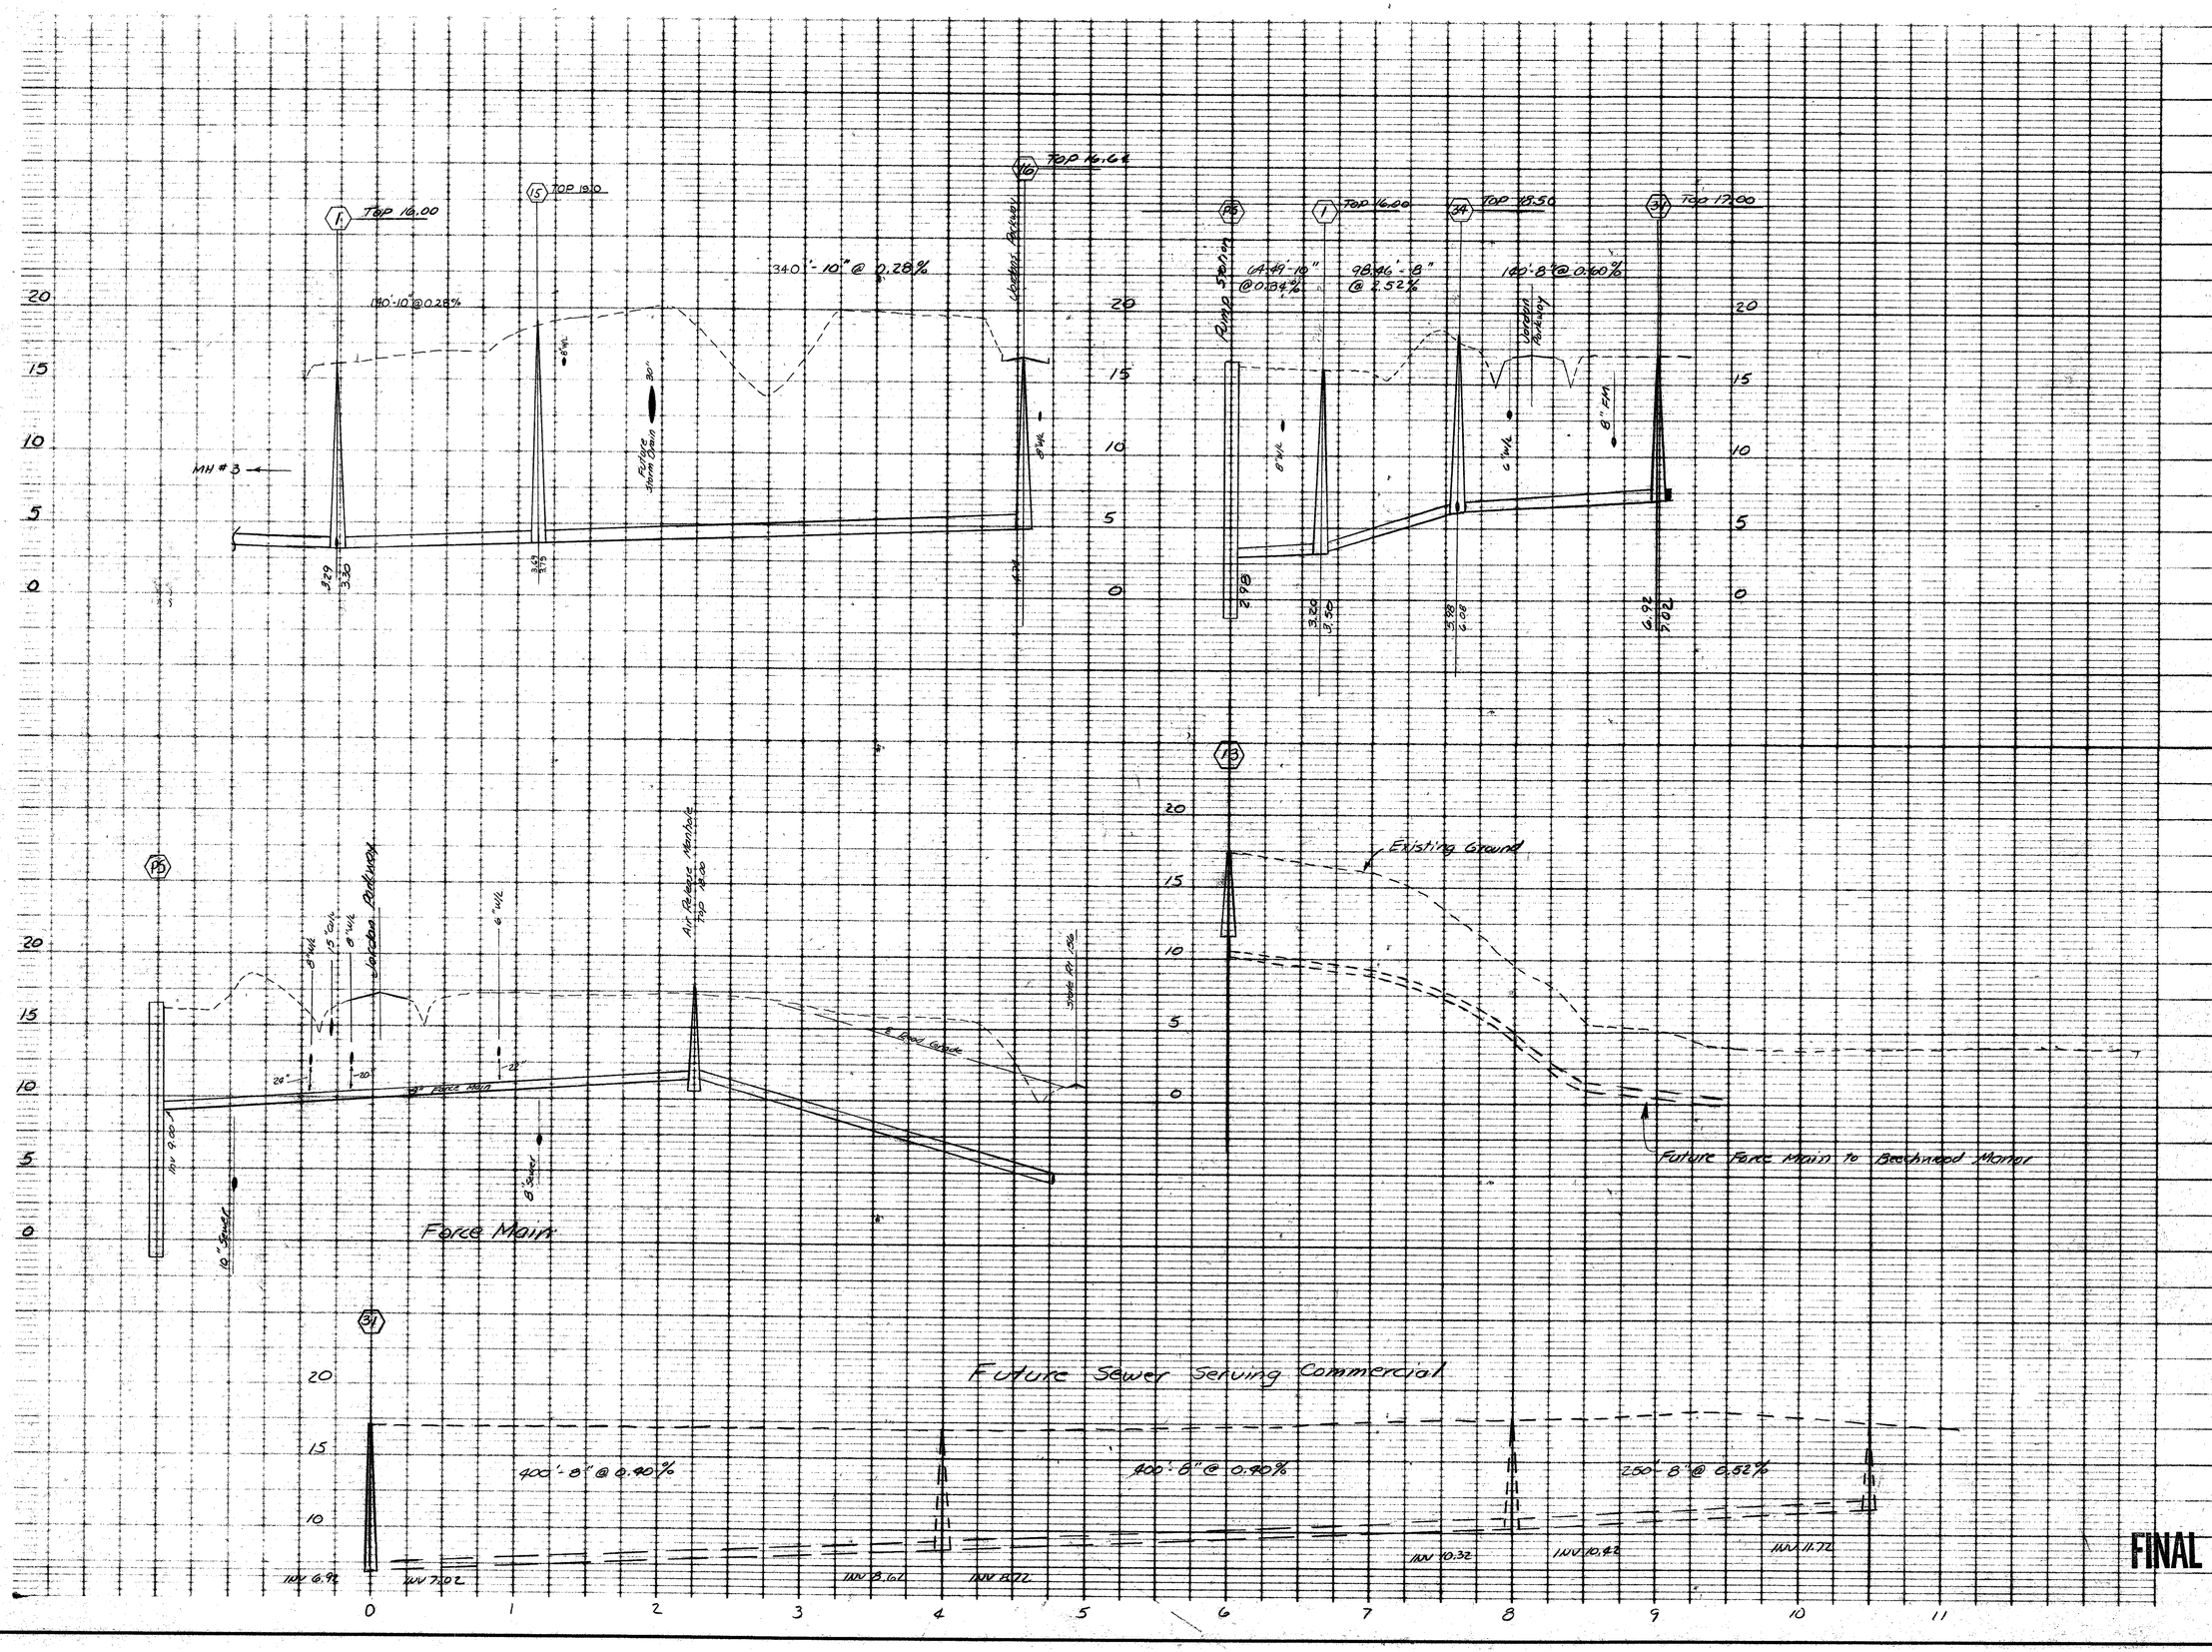

COMMONWEALTH OF VIRGINIA
WALTER M. ALTMAN III
LICENSE No. 11039
PROFESSIONAL ENGINEER

711 NORTH COURTHOUSE ROAD
RICHMOND, VIRGINIA 23236
TELEPHONE: (804) 794-3500

8803 STAPLES MILL ROAD
RICHMOND, VIRGINIA 23228
TELEPHONE: (804) 262-7396

4411 CROSSING BOULEVARD
PRINCE GEORGE, VIRGINIA 23875
TELEPHONE: (804) 458-6685

PLANNERS * ENGINEERS * ARCHITECTS * SURVEYORS *

LANDSCAPE ARCHITECTS

DATE	REVISION DESCRIPTION

DATE 12/5/88

DRAWN BY

DESIGNED BY

CHECKED BY

SCALE

JORDAN ON THE JAMES

PRINCE GEORGE CO., VA

PROFILES

SHEET NO. 6 of 19

JOB NO. 8707-04