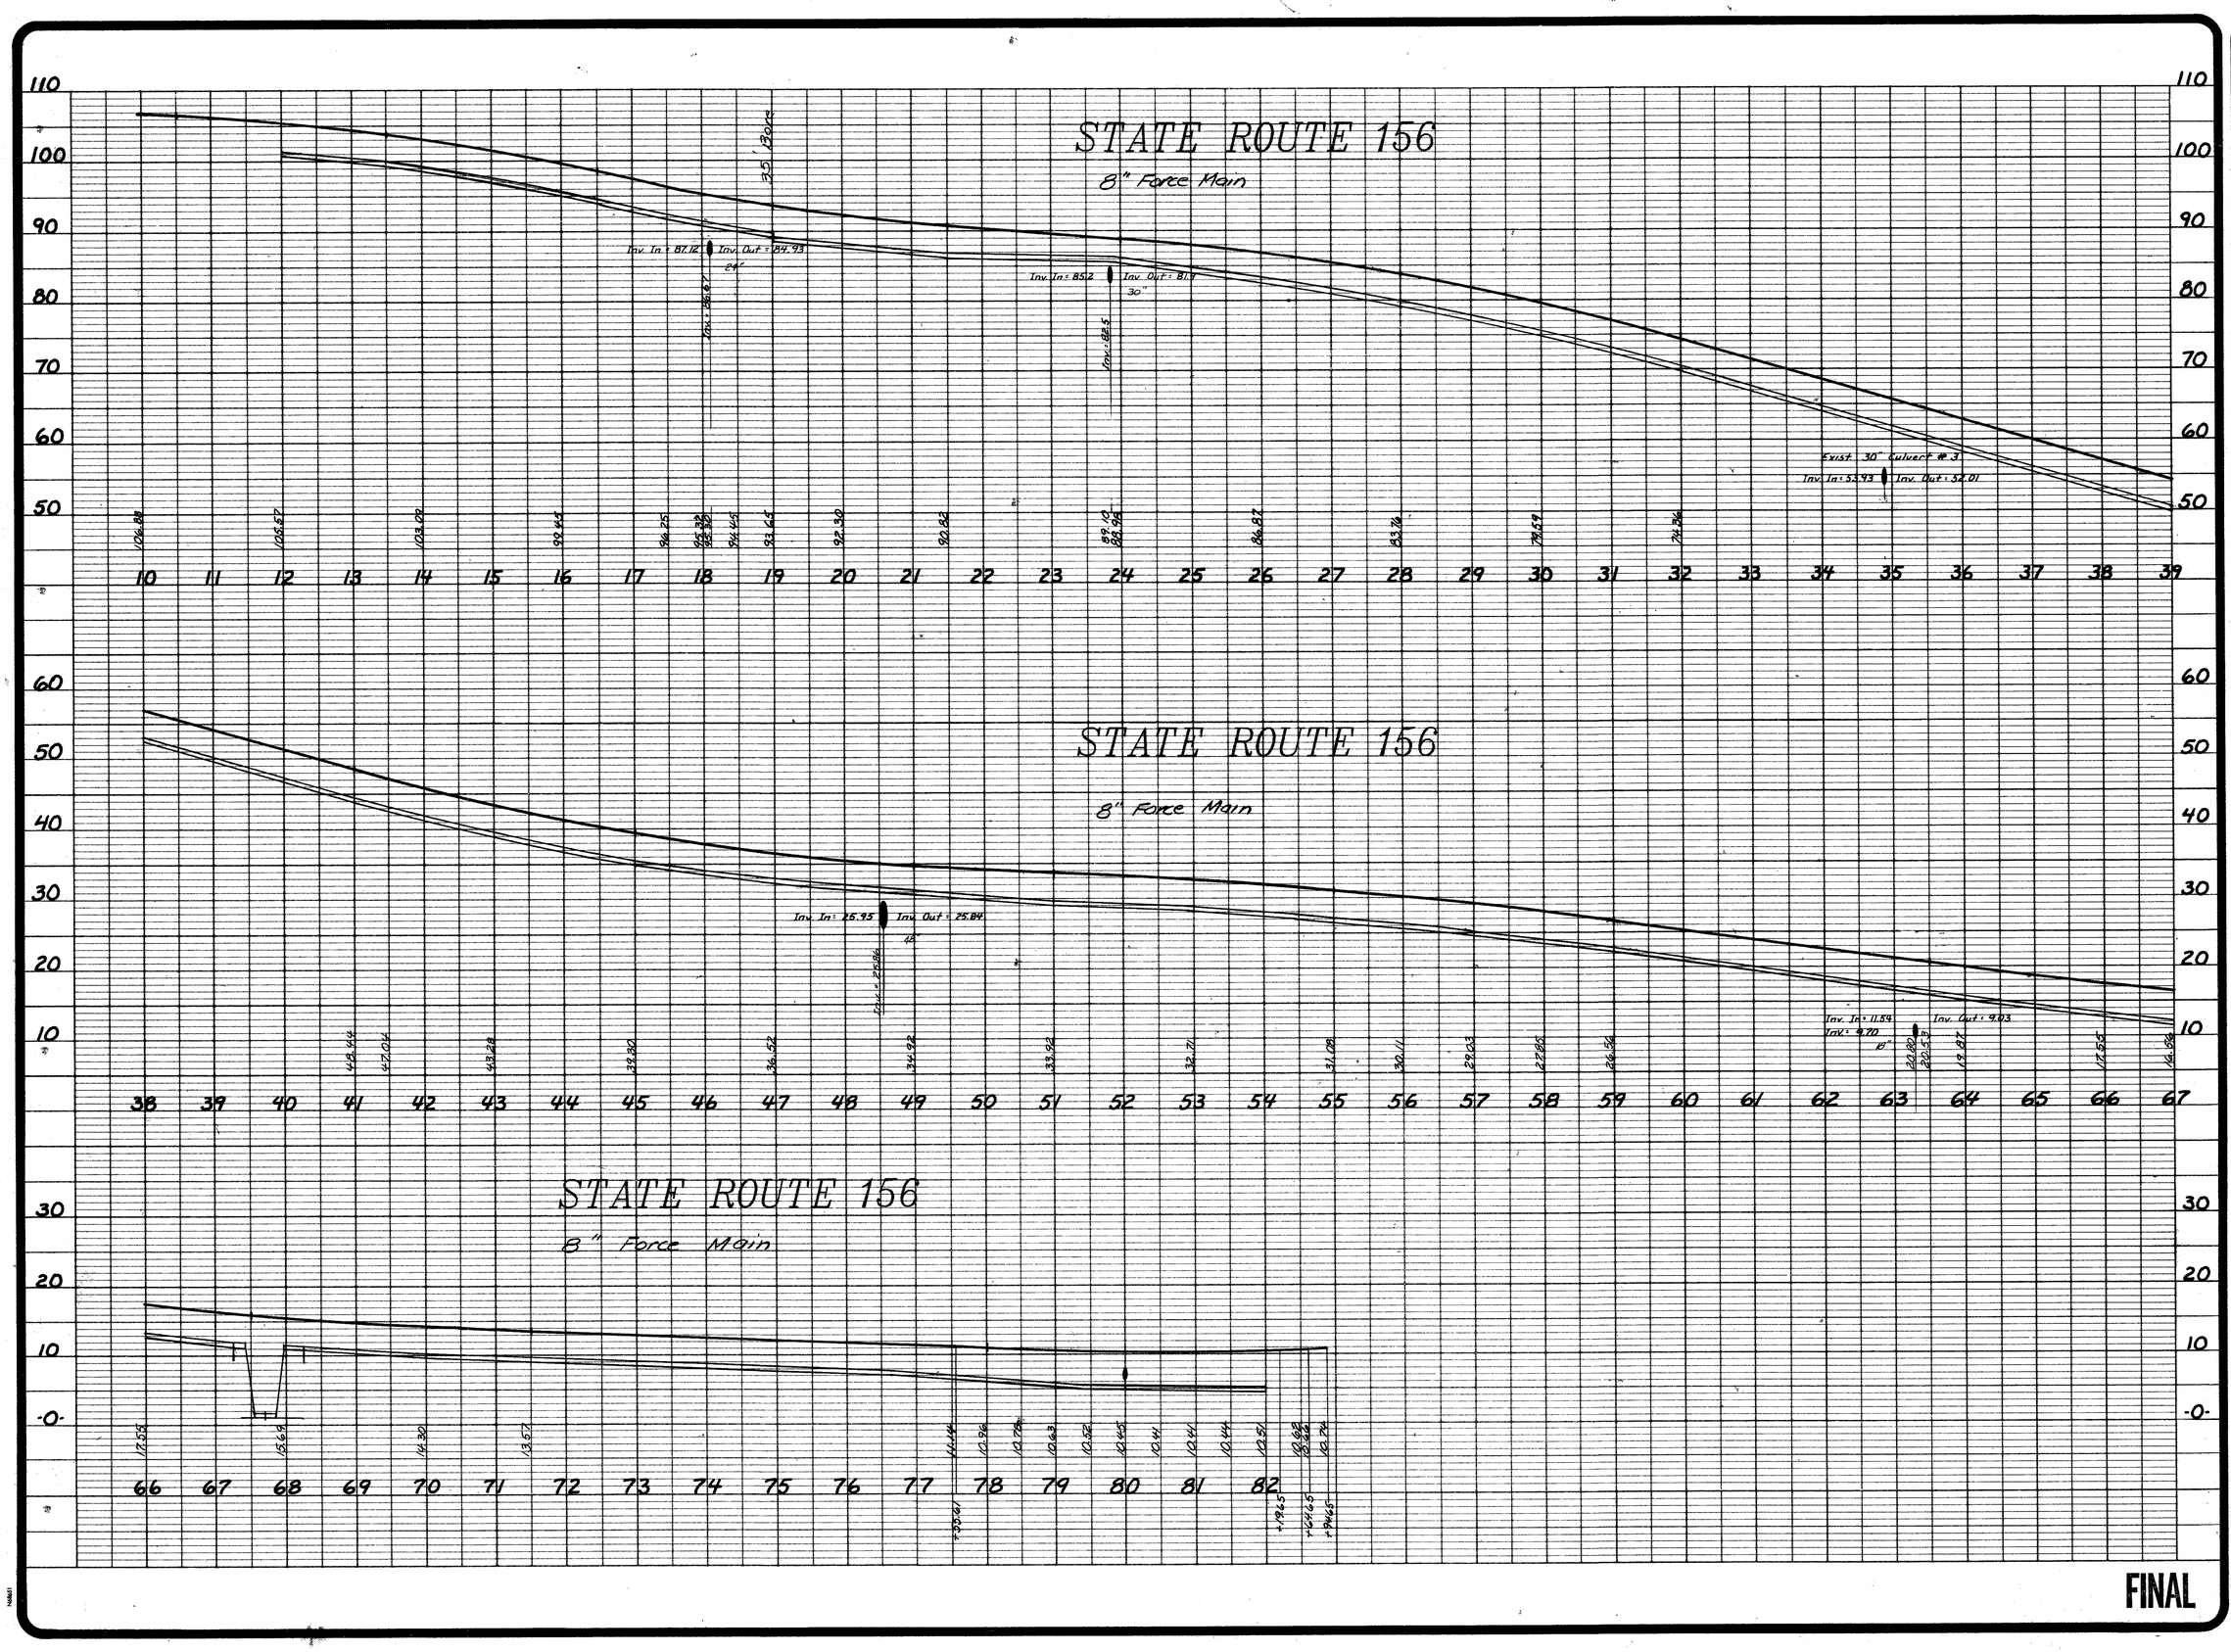


FINAL

J. K. TIMMONS & ASSOCIATES, P.C.
ENGINEERS · SURVEYORS · PLANNERS

711 NORTH COURTHOUSE ROAD
RICHMOND, VIRGINIA 23235
TELEPHONE: (804) 794-3500

8803 STAPLES MILL ROAD
RICHMOND, VIRGINIA 23228
TELEPHONE: (804) 262-7395

411 EAST BROADWAY
HOPEWELL, VIRGINIA 23860
TELEPHONE: (804) 458-8085

JORDAN ON THE JAMES
STATE ROUTE 156
BLAND DISTRICT
PRINCE GEORGE CO., VA.

PROFILES

12/5/88

REVISIONS

COMMONWEALTH OF VIRGINIA
WALTER M. ALTMAN III
LICENSE No. 11039
PROFESSIONAL ENGINEER

STAMP
AS SHOWN

SCALE
BRG

DRAWN BY
10-6-88

DATE DRAWN
WMA III

DESIGNED
WMA III

CHECKED
8 OF 19

SHEET NUMBER
8707-04

JOB NUMBER