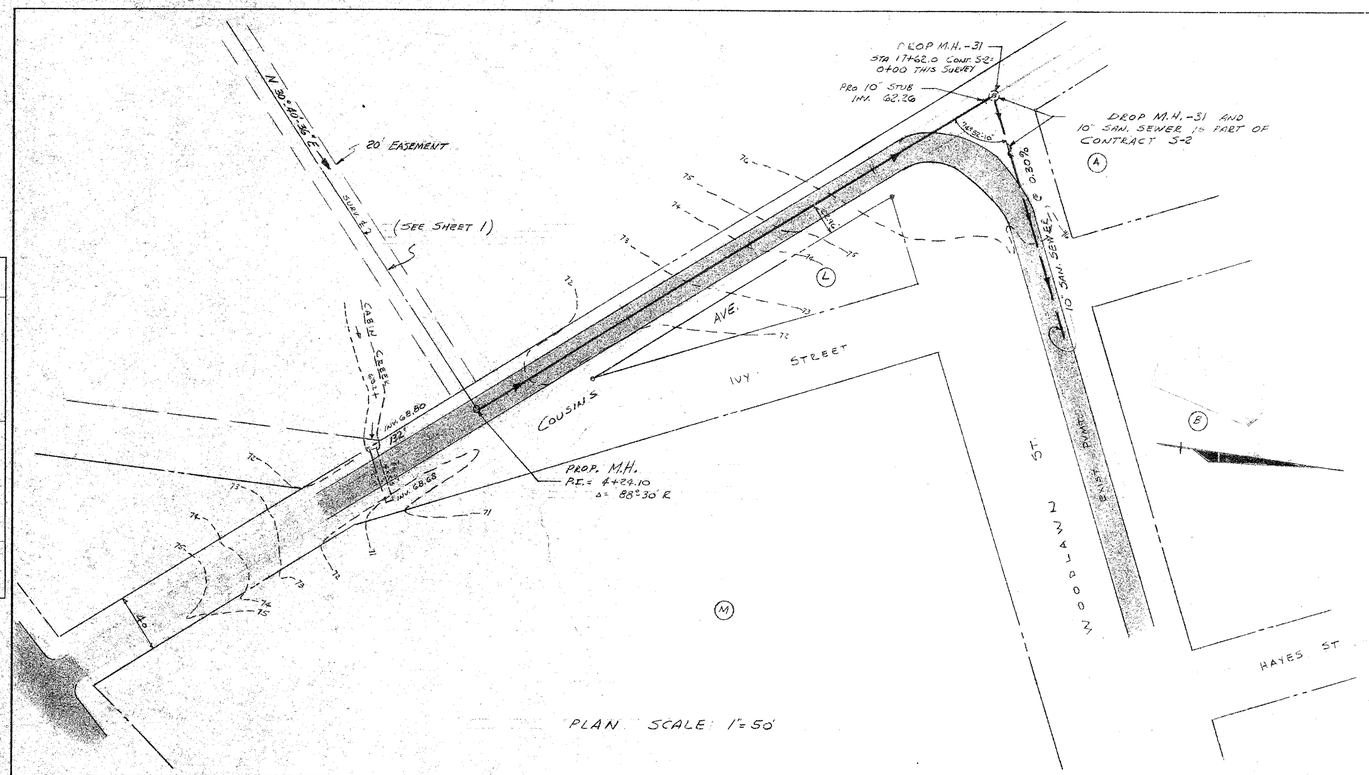

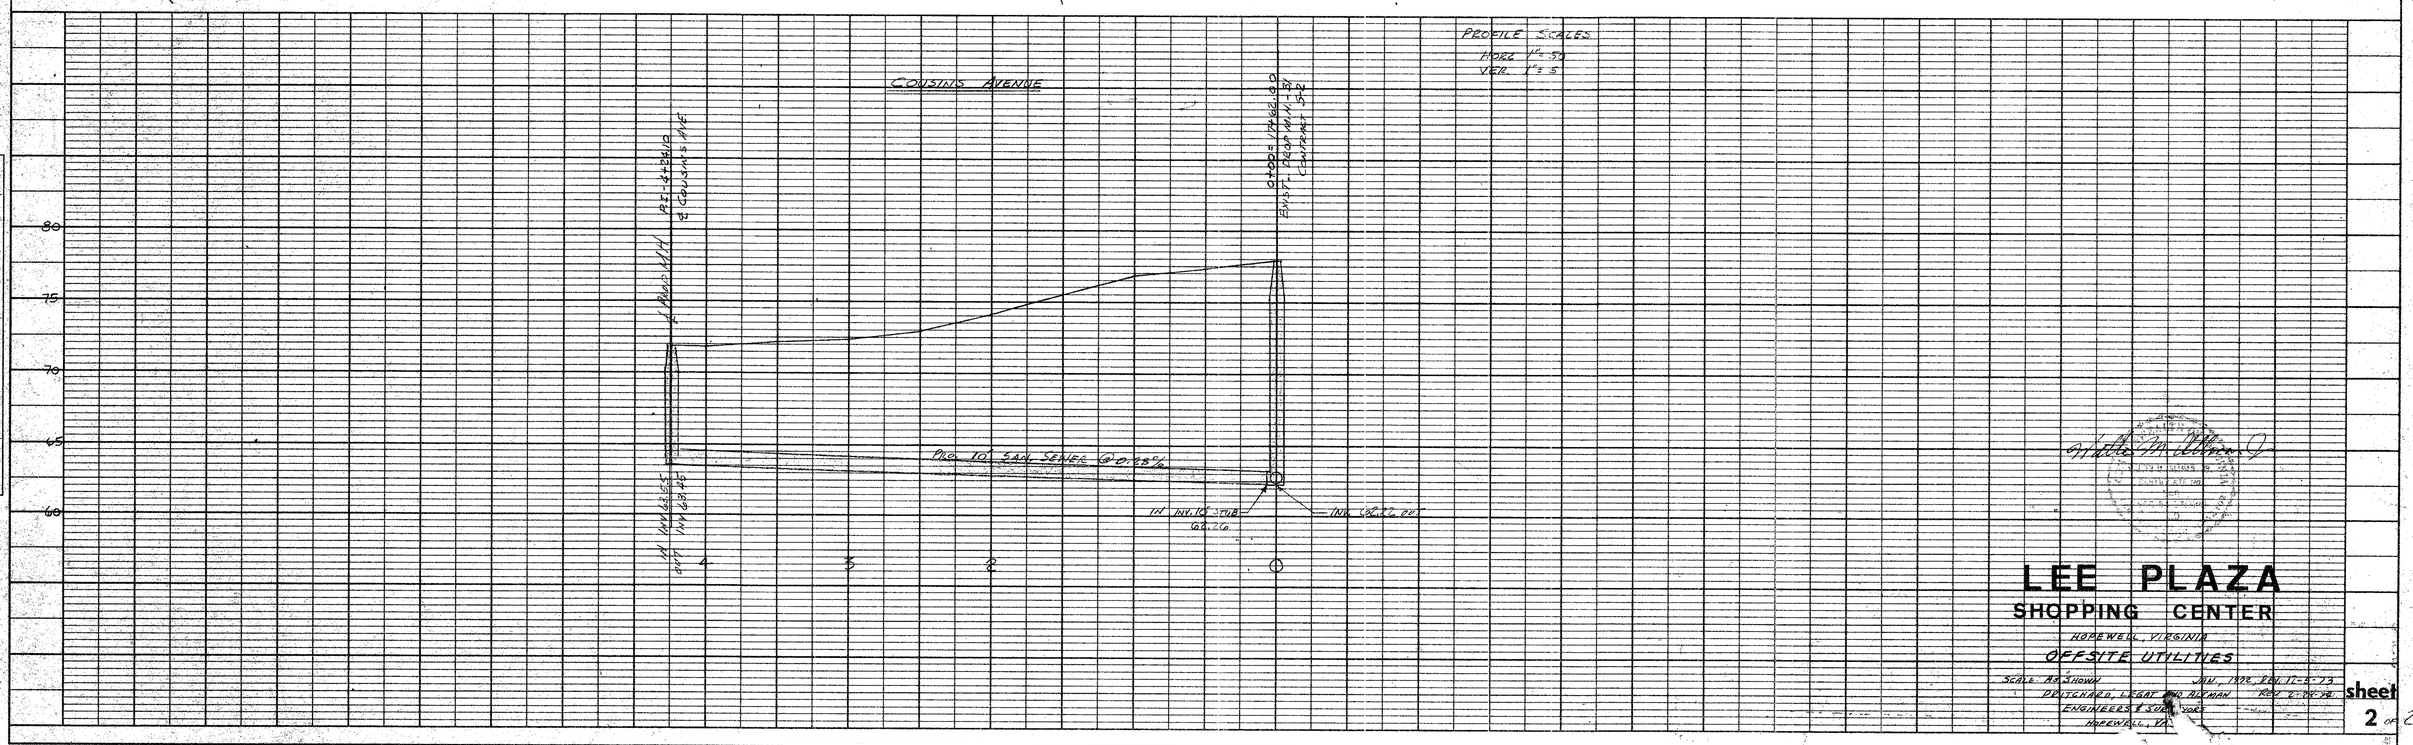

PLAN		BY	DATE
SURVEYED			
PLOTTED			
ALIGNMENT CHECKED			
RT. OF WAY CHECKED			
NOTE BOOK			
NO.			

PROFILE		BY	DATE
SURVEYED			
PLOTTED			
GRADES CHECKED			
B.M.'S NOTED			
STRUCTURE LOCATING CK'D			
NOTE BOOK			
NO.			

LEE PLAZA
SHOPPING CENTER

HOPEWELL, VIRGINIA

OFFSITE UTILITIES

SCALE AS SHOWN — JAN. 1972, REV. 11-2-73, REV. 2-26-74

DRITCHARD, LEGAT AND NEWMAN
ENGINEERS & SURVEYORS
HOPEWELL, VA.

sheet 2 of 2

PLATE 1 - PLAN - PROFILE - F.A.S.
CLEARPRINT PAPER CO., S. F. CAL.
NO. 10001-1