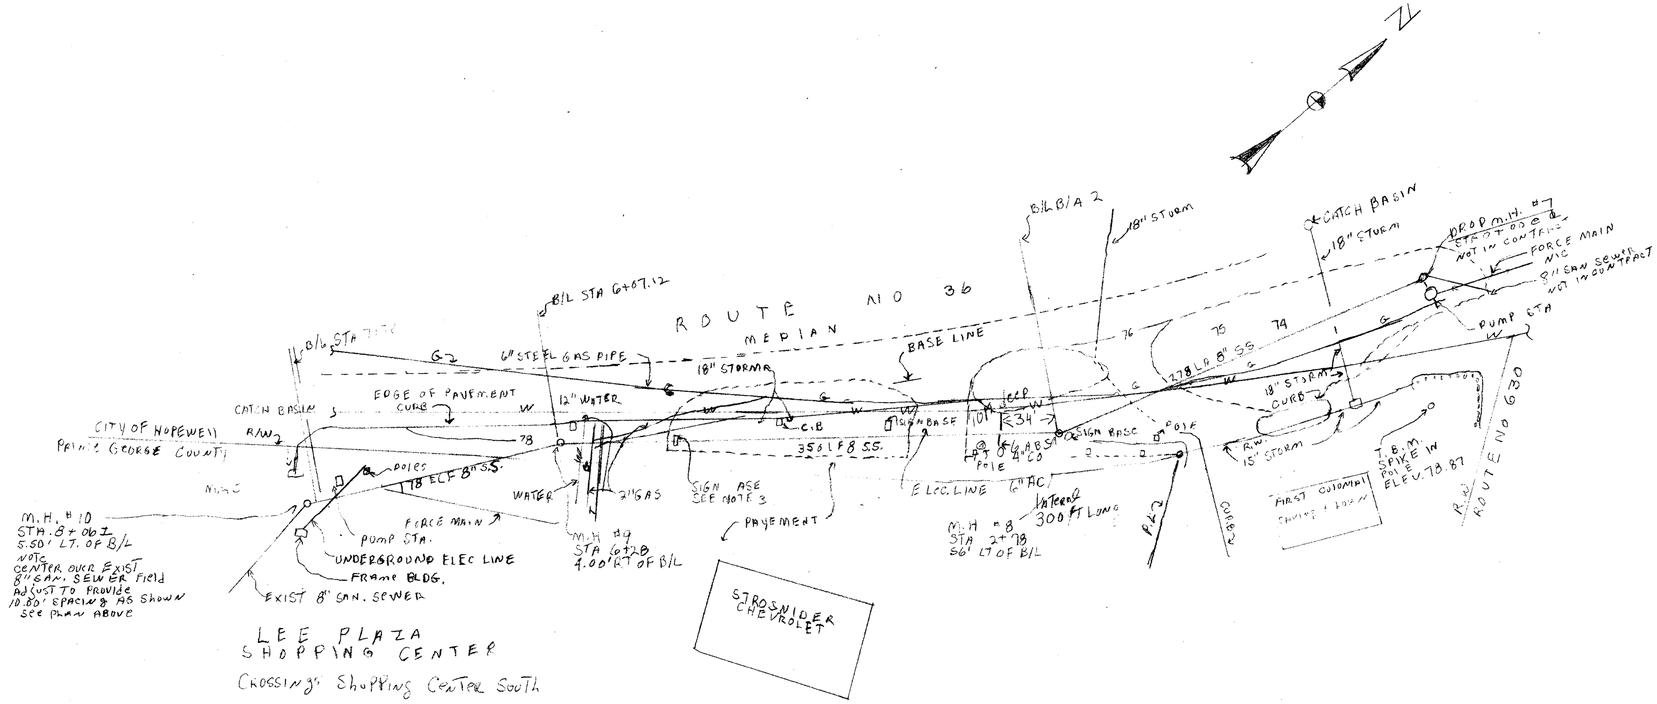


PLAN
SCALE 1" = 50'

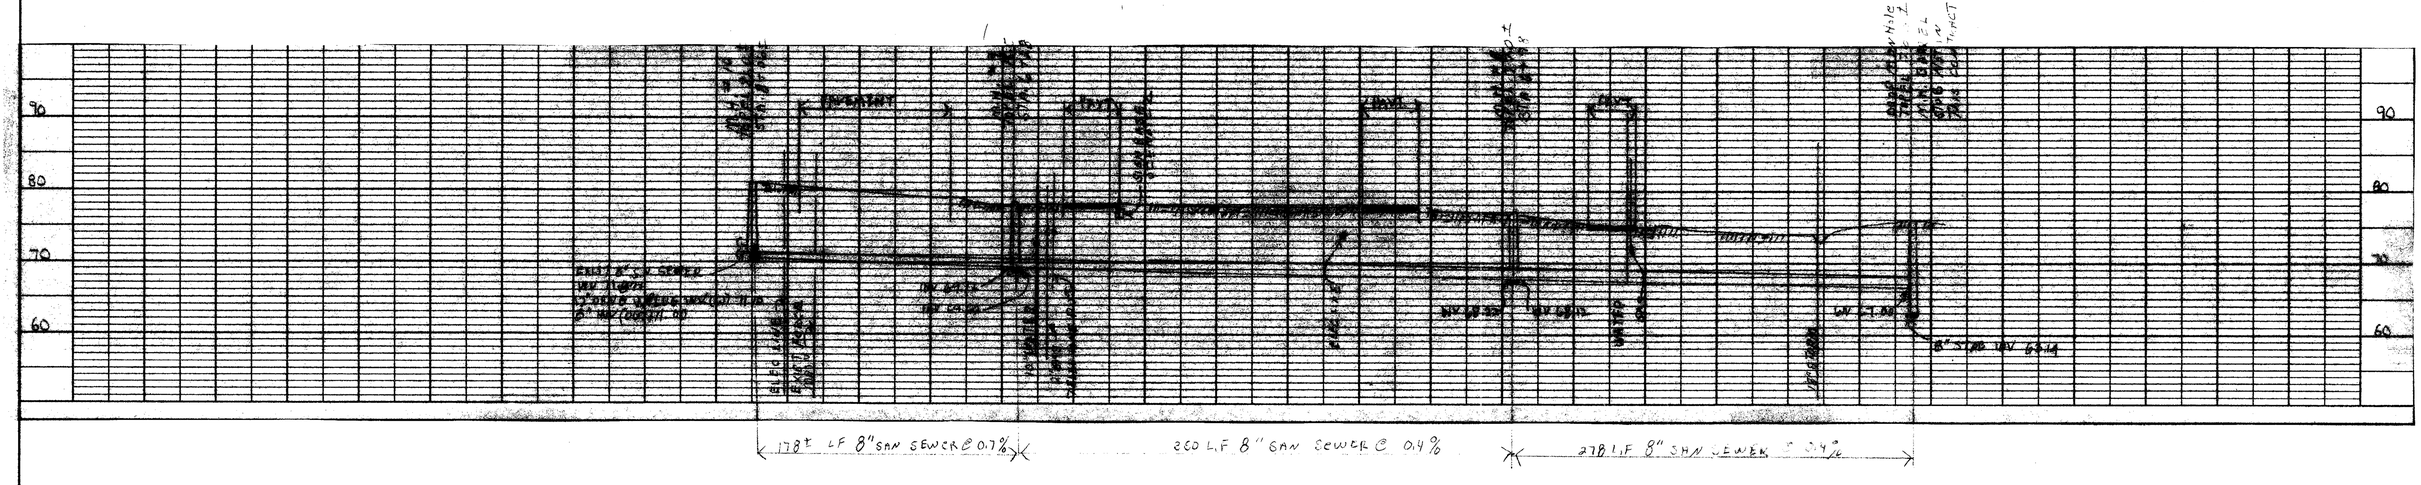


| | |
|---|---|
| LEE PLAZA GRAVITY SEWER CONNECTOR<br>Crossing Shopping Center South | |
| SCALE: | APPROVED BY: |
| DATE: 3-25-1991 | DRAWN BY HEA<br>REVISED DWJ |
| SCALE - VERTICAL = 1" = 10'<br>HORIZONTAL = 1" = 50' | |
| | DRAWING NUMBER<br>SYP 3 |

24X36 PRINTED ON NO. 1000H CLEARPRINT