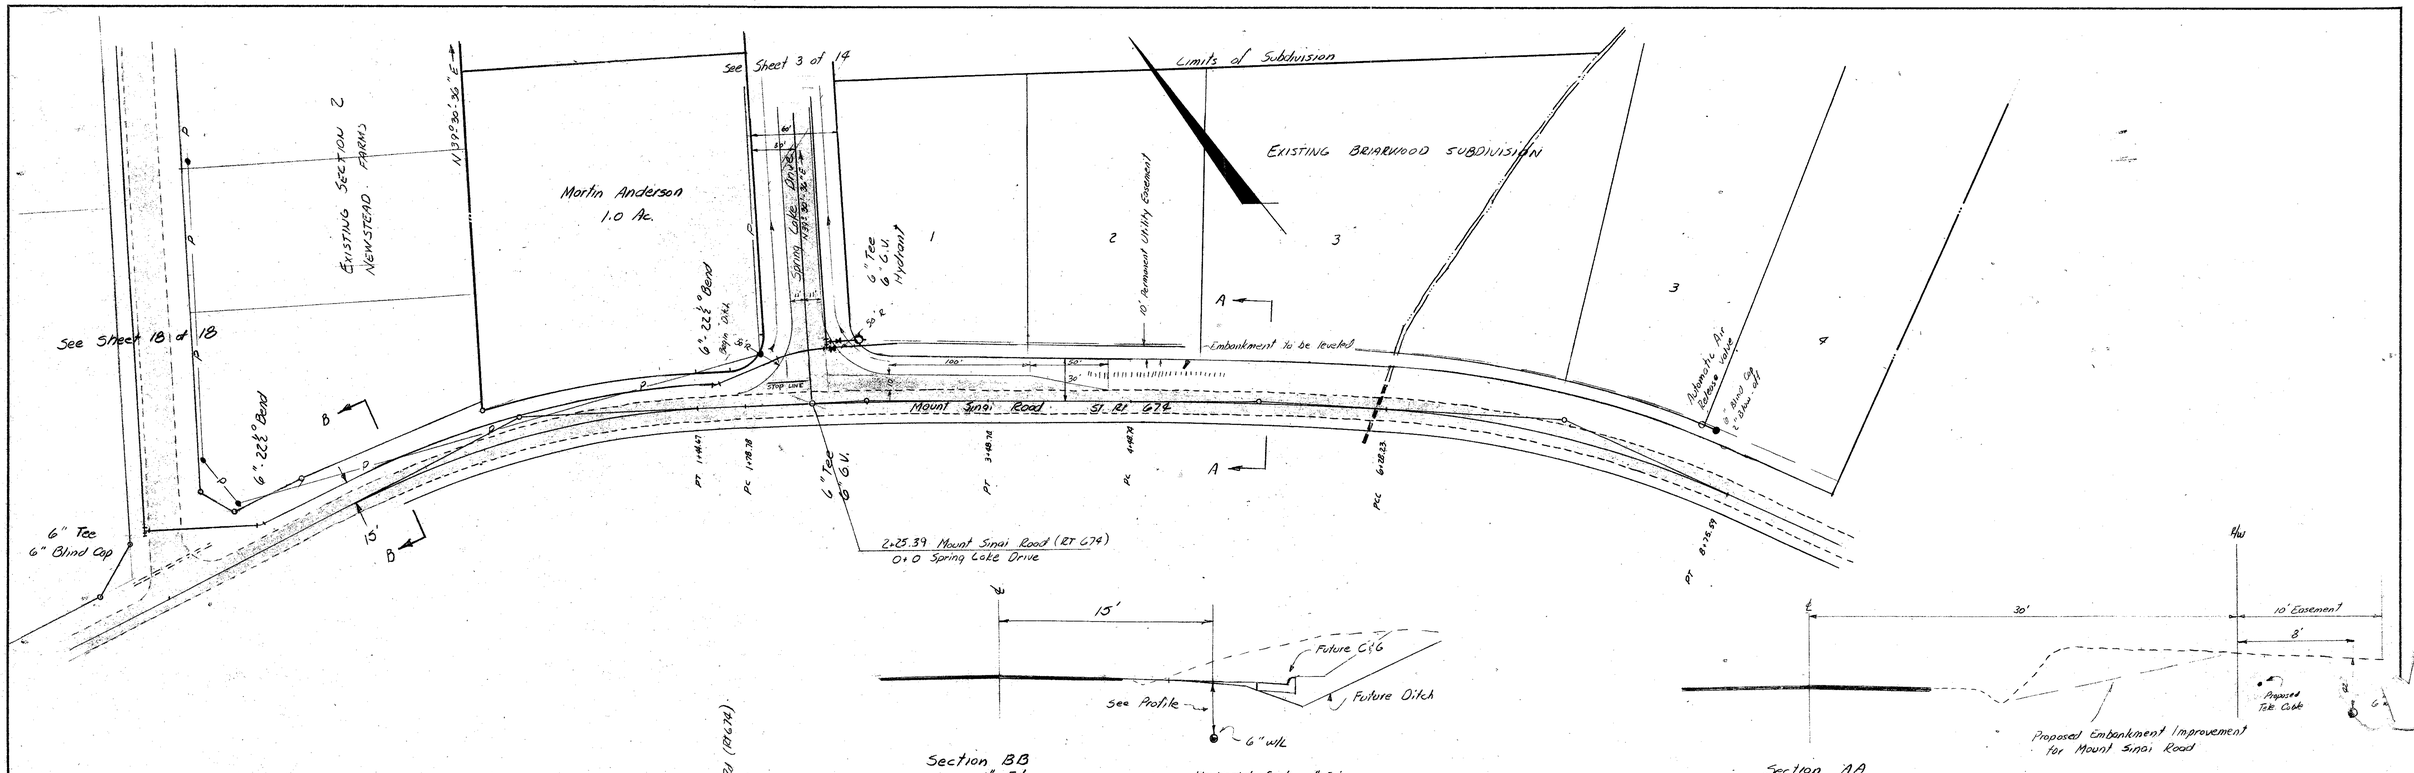

PLAN		BY	DATE
SURVEYED			
PLOTTED			
NOTE BOOK	ALIGNMENT CHECKED		
No.	RE. OF WAY CHECKED		

PROFILE		BY	DATE
SURVEYED			
PLOTTED			
NOTE BOOK	GRADES CHECKED		
No.	R. W.'s NOTED		
	STRUCTURE EXCAVATIONS CHECKED		

K+E PLATE 1, PLAN-PROFILE
KEUFFEL & ESSER CO.
48 7024 MADE IN U.S.A.