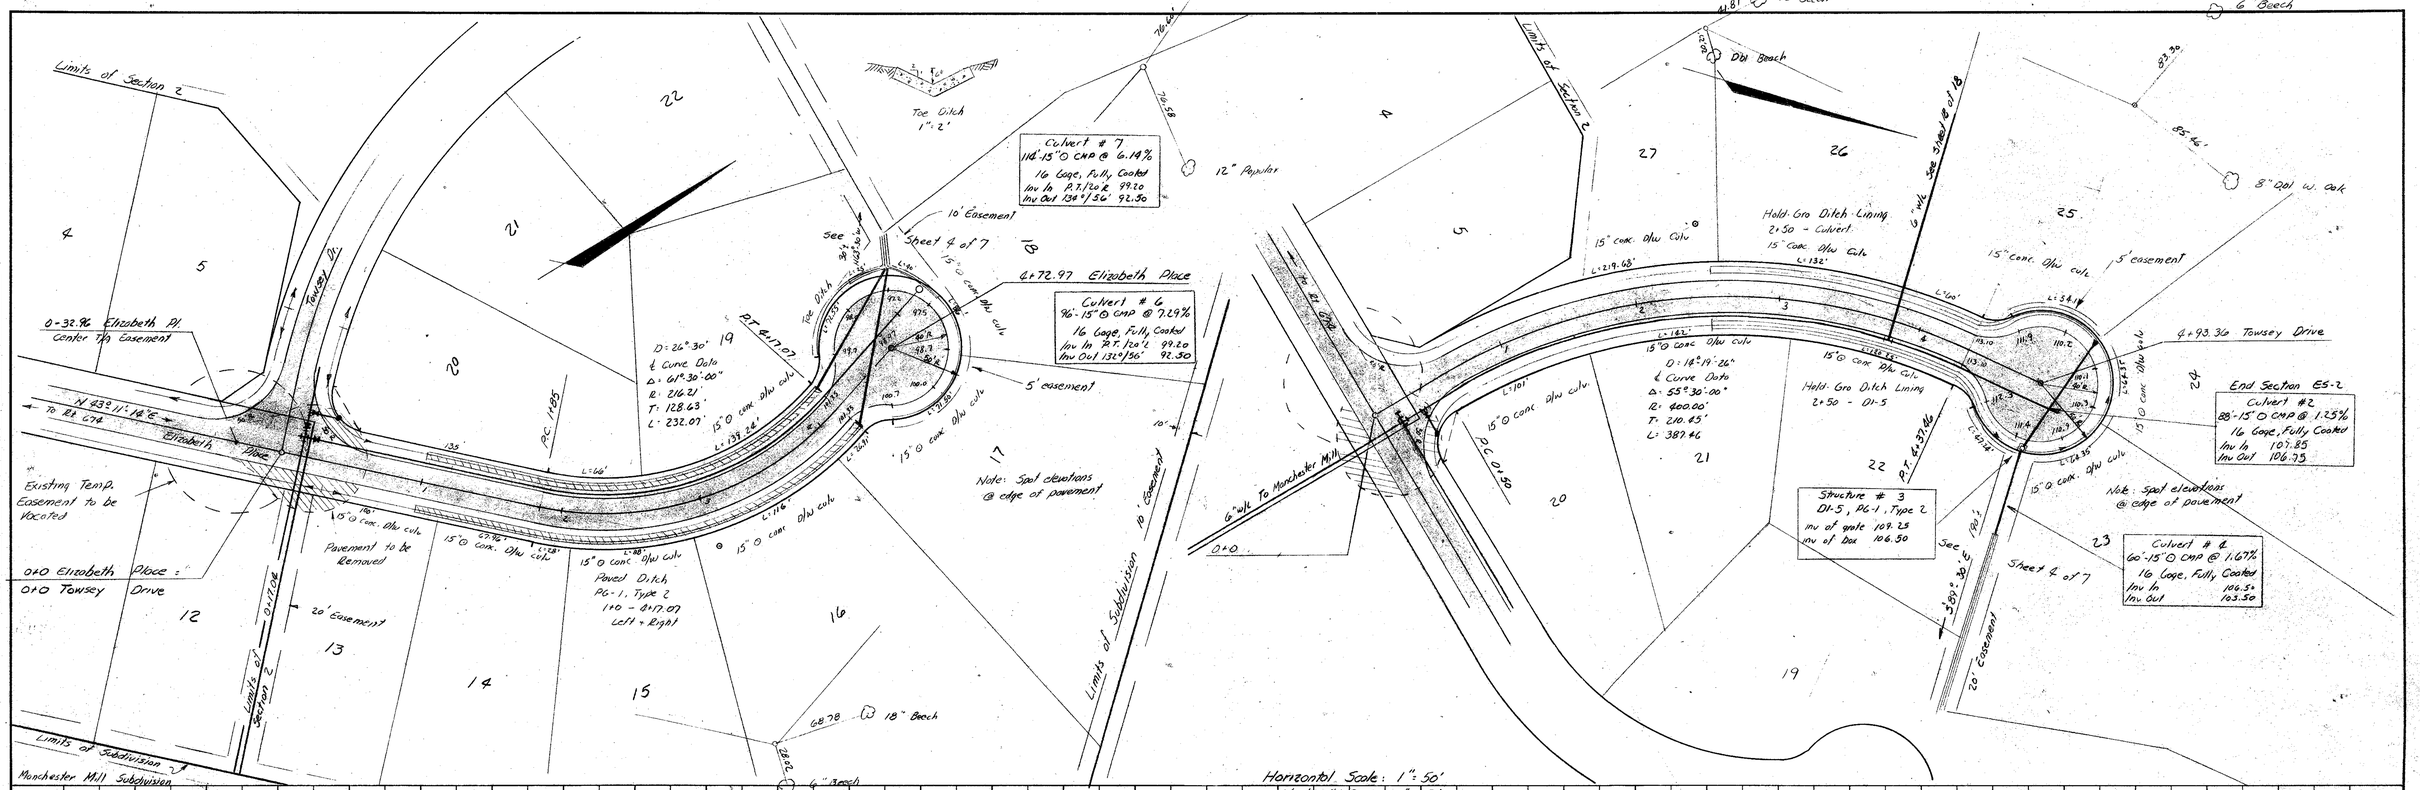

PLAN		
SURVEYED		
PLOTTED		
NOTE BOOK	CHECKED	
	AUGMENTED	
	R. W.'s NOTED	
No.	RT. OF WAY CHECKED	

PROFILE		
SURVEYED		
PLOTTED		
NOTE BOOK	CHECKED	
	GRADES	
	R. W.'s NOTED	
No.	STRUCTURE NOTATIONS CHECKED	

NEWSTEAD FARMS SEC 3

Bland District

Prince George County, Virginia

Date Scale as shown

PRITCHARD AND ALTMAN

Engineers and Surveyors

Hopewell, Virginia

PLATE 1 PLAN-PROFILE B P R STANDARD
EUGENE DIETZGEN CO.