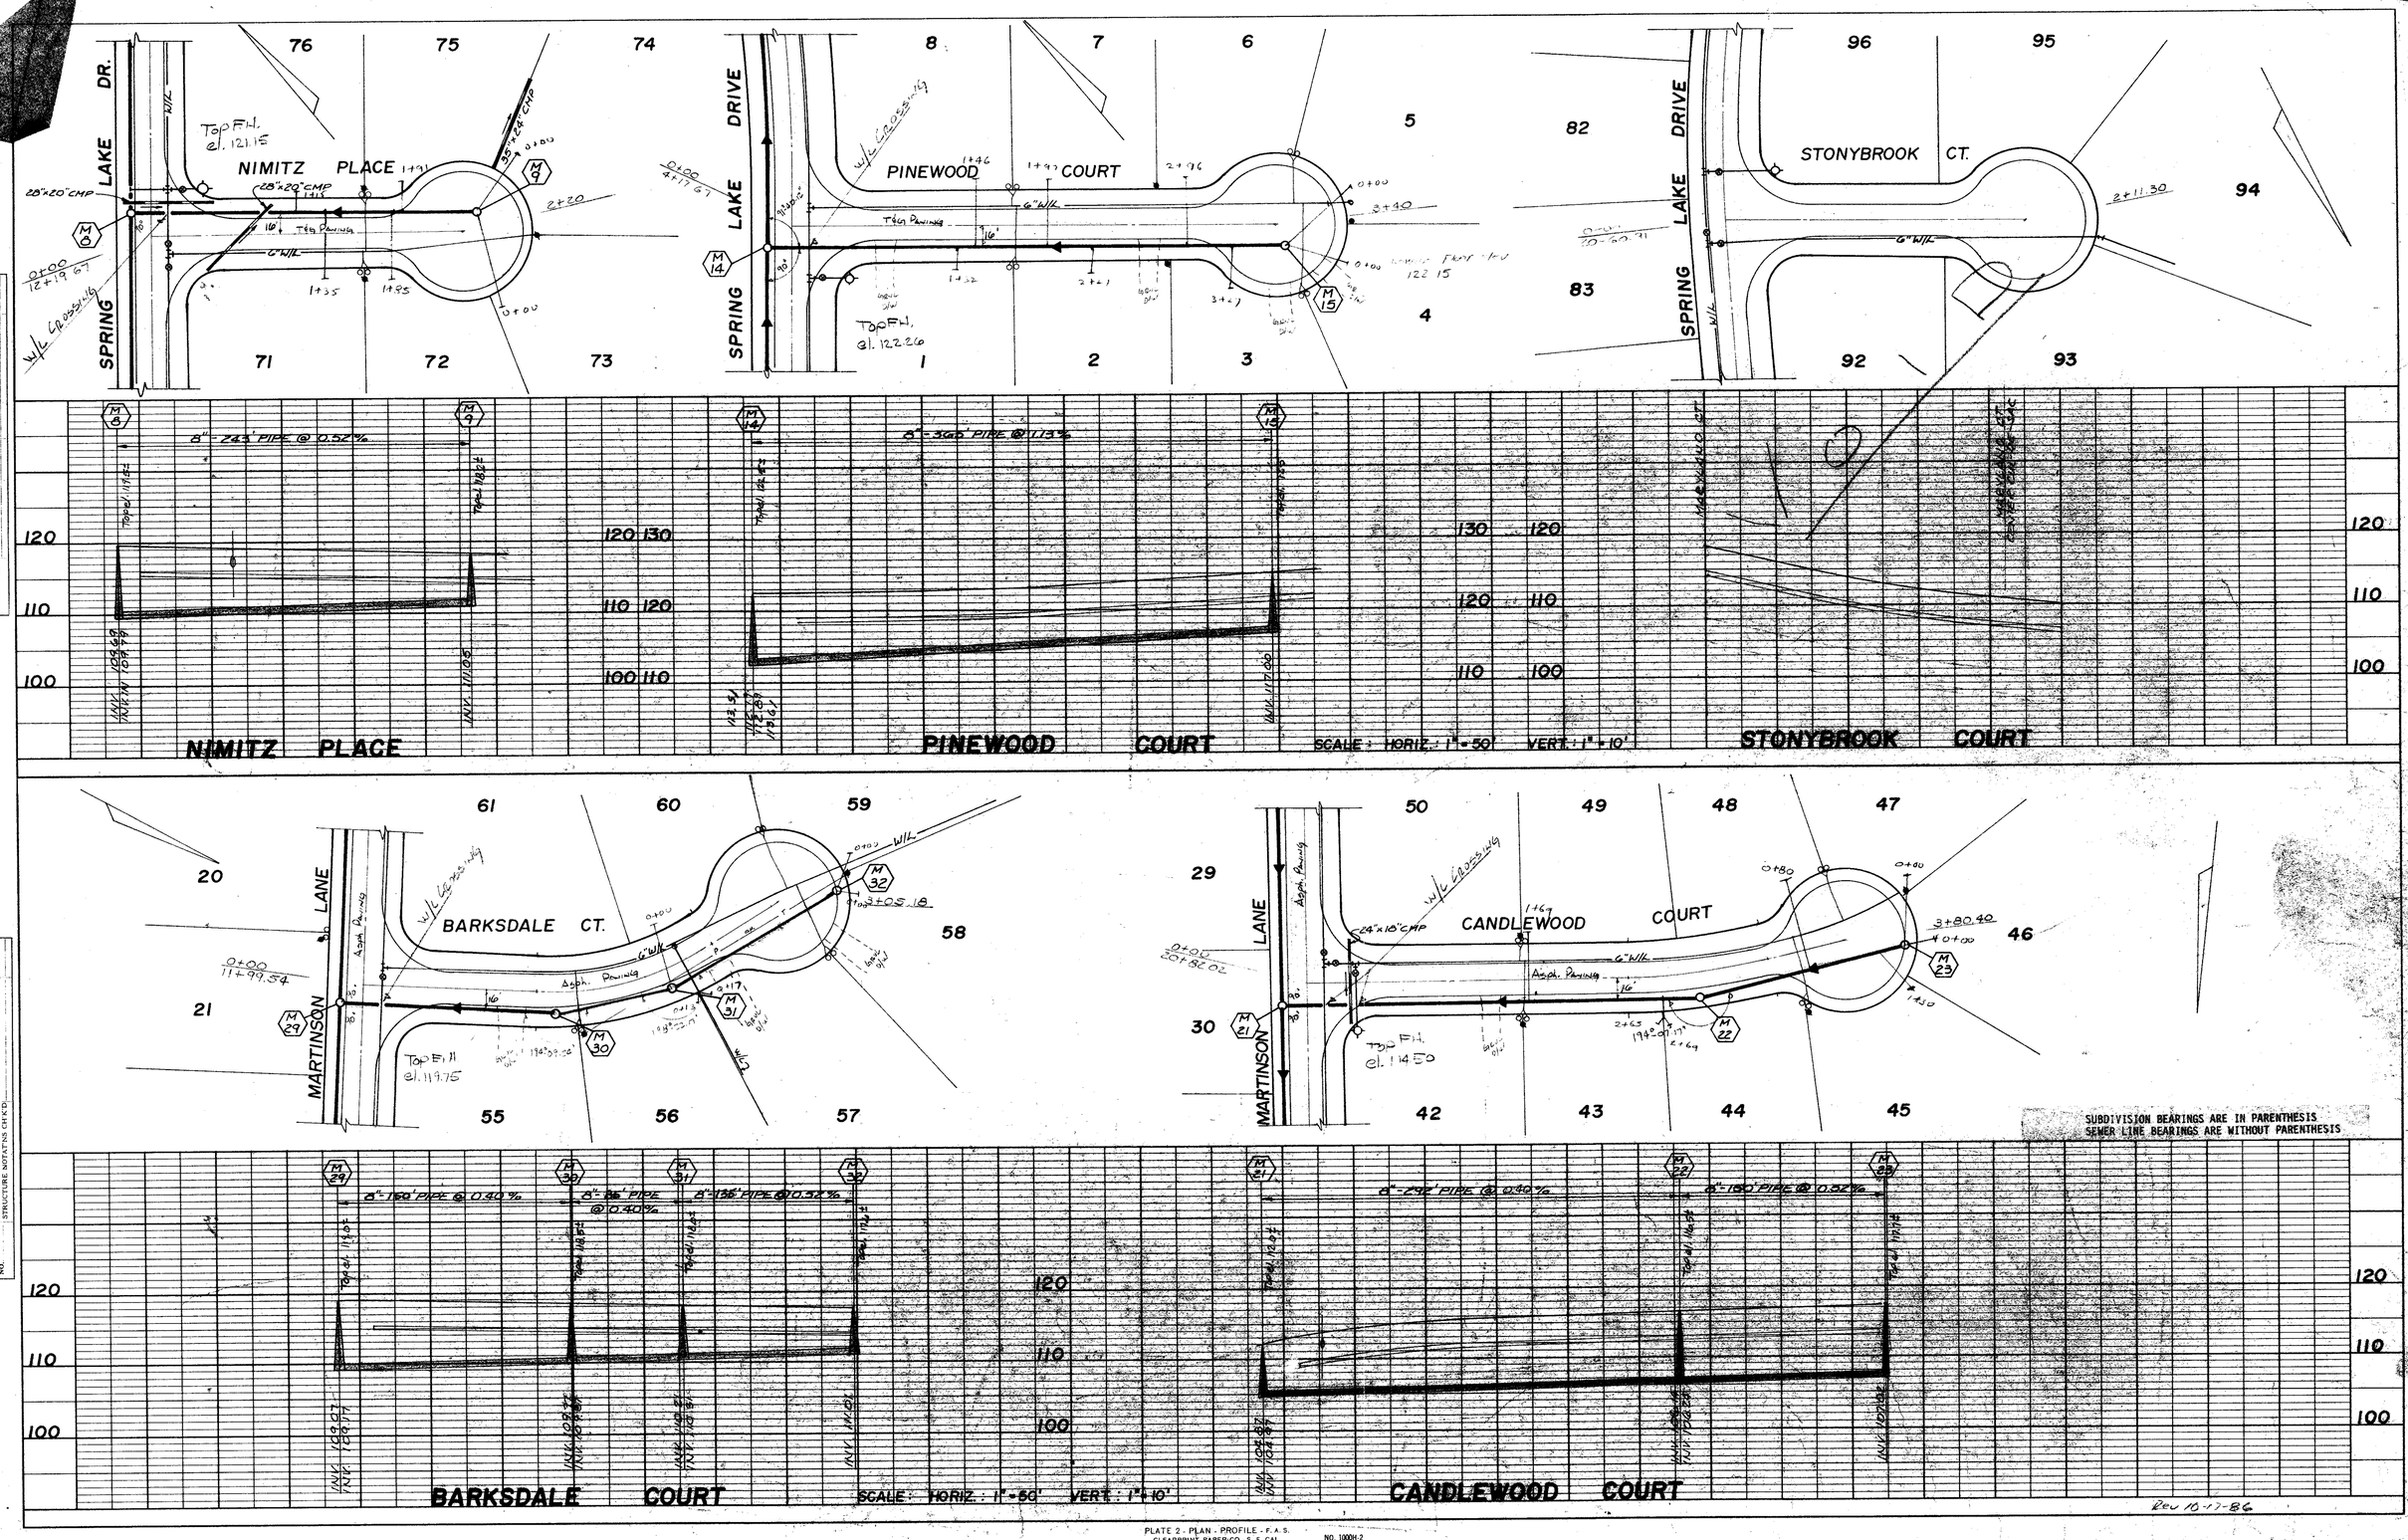


PLAN — SURVEYED / PLOTTED / CROSS CHECKED / ALIGNMENT CHECKED / RT. OF WAY CHECKED / NOTE BOOK / NO. — BY / DATE

PROFILE — SURVEYED / PLOTTED / CROSS CHECKED / B.M. & NOTED / STRUCTURE NOTATNS CH'K'D / NOTE BOOK / NO. — BY / DATE

# Manchester Mill Collector System

PLATE 2 - PLAN - PROFILE - F.A.S.
CLEARPRINT PAPER CO., S. F. CAL. NO. 1000H-2

Sheet 10 of 10