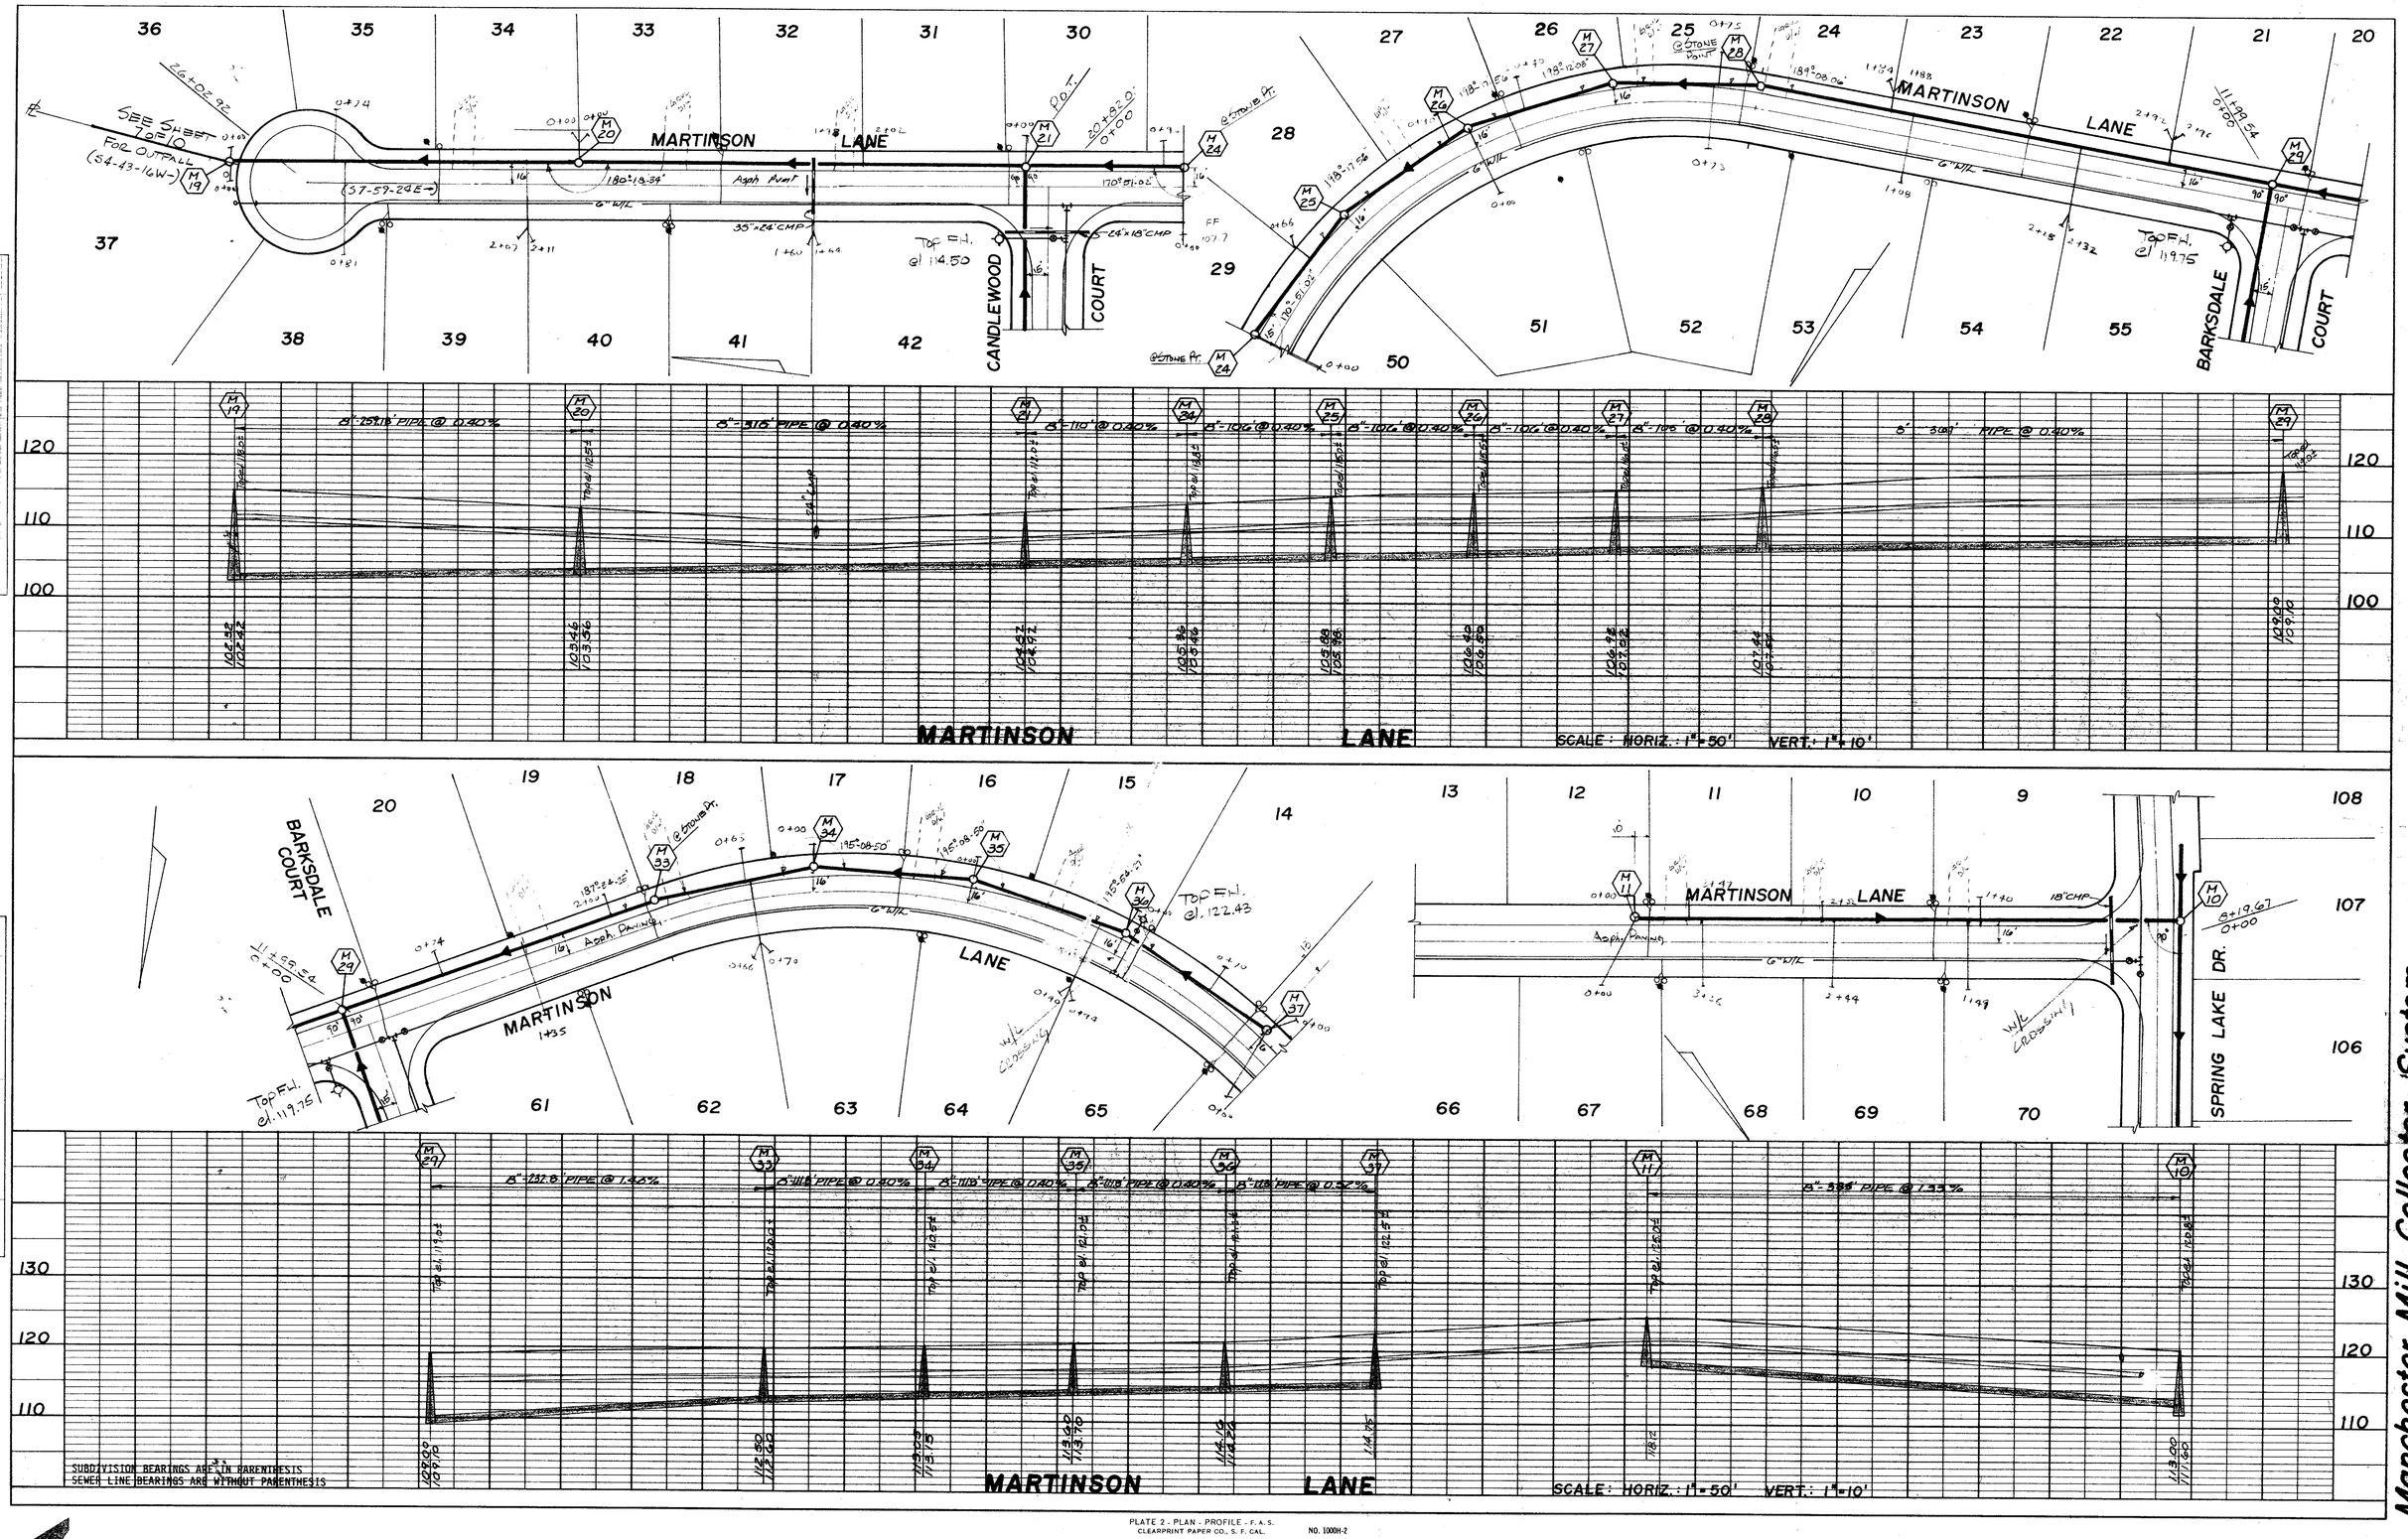

PLAN — SURVEYED, PLOTTED, ALIGNMENT CHECKED, RT. OF WAY CHECKED — NOTE BOOK NO. — BY — DATE

PROFILE — SURVEYED, PLOTTED, GRADES CHECKED, R/W & EASEMENTS, STRUCTURE NOTATNS CHK'D — NOTE BOOK NO. — BY — DATE

PLATE 2 - PLAN - PROFILE - F. A. S.
CLEARPRINT PAPER CO., S. F. CAL. NO. 1000H-2

Manchester Mill Collector System