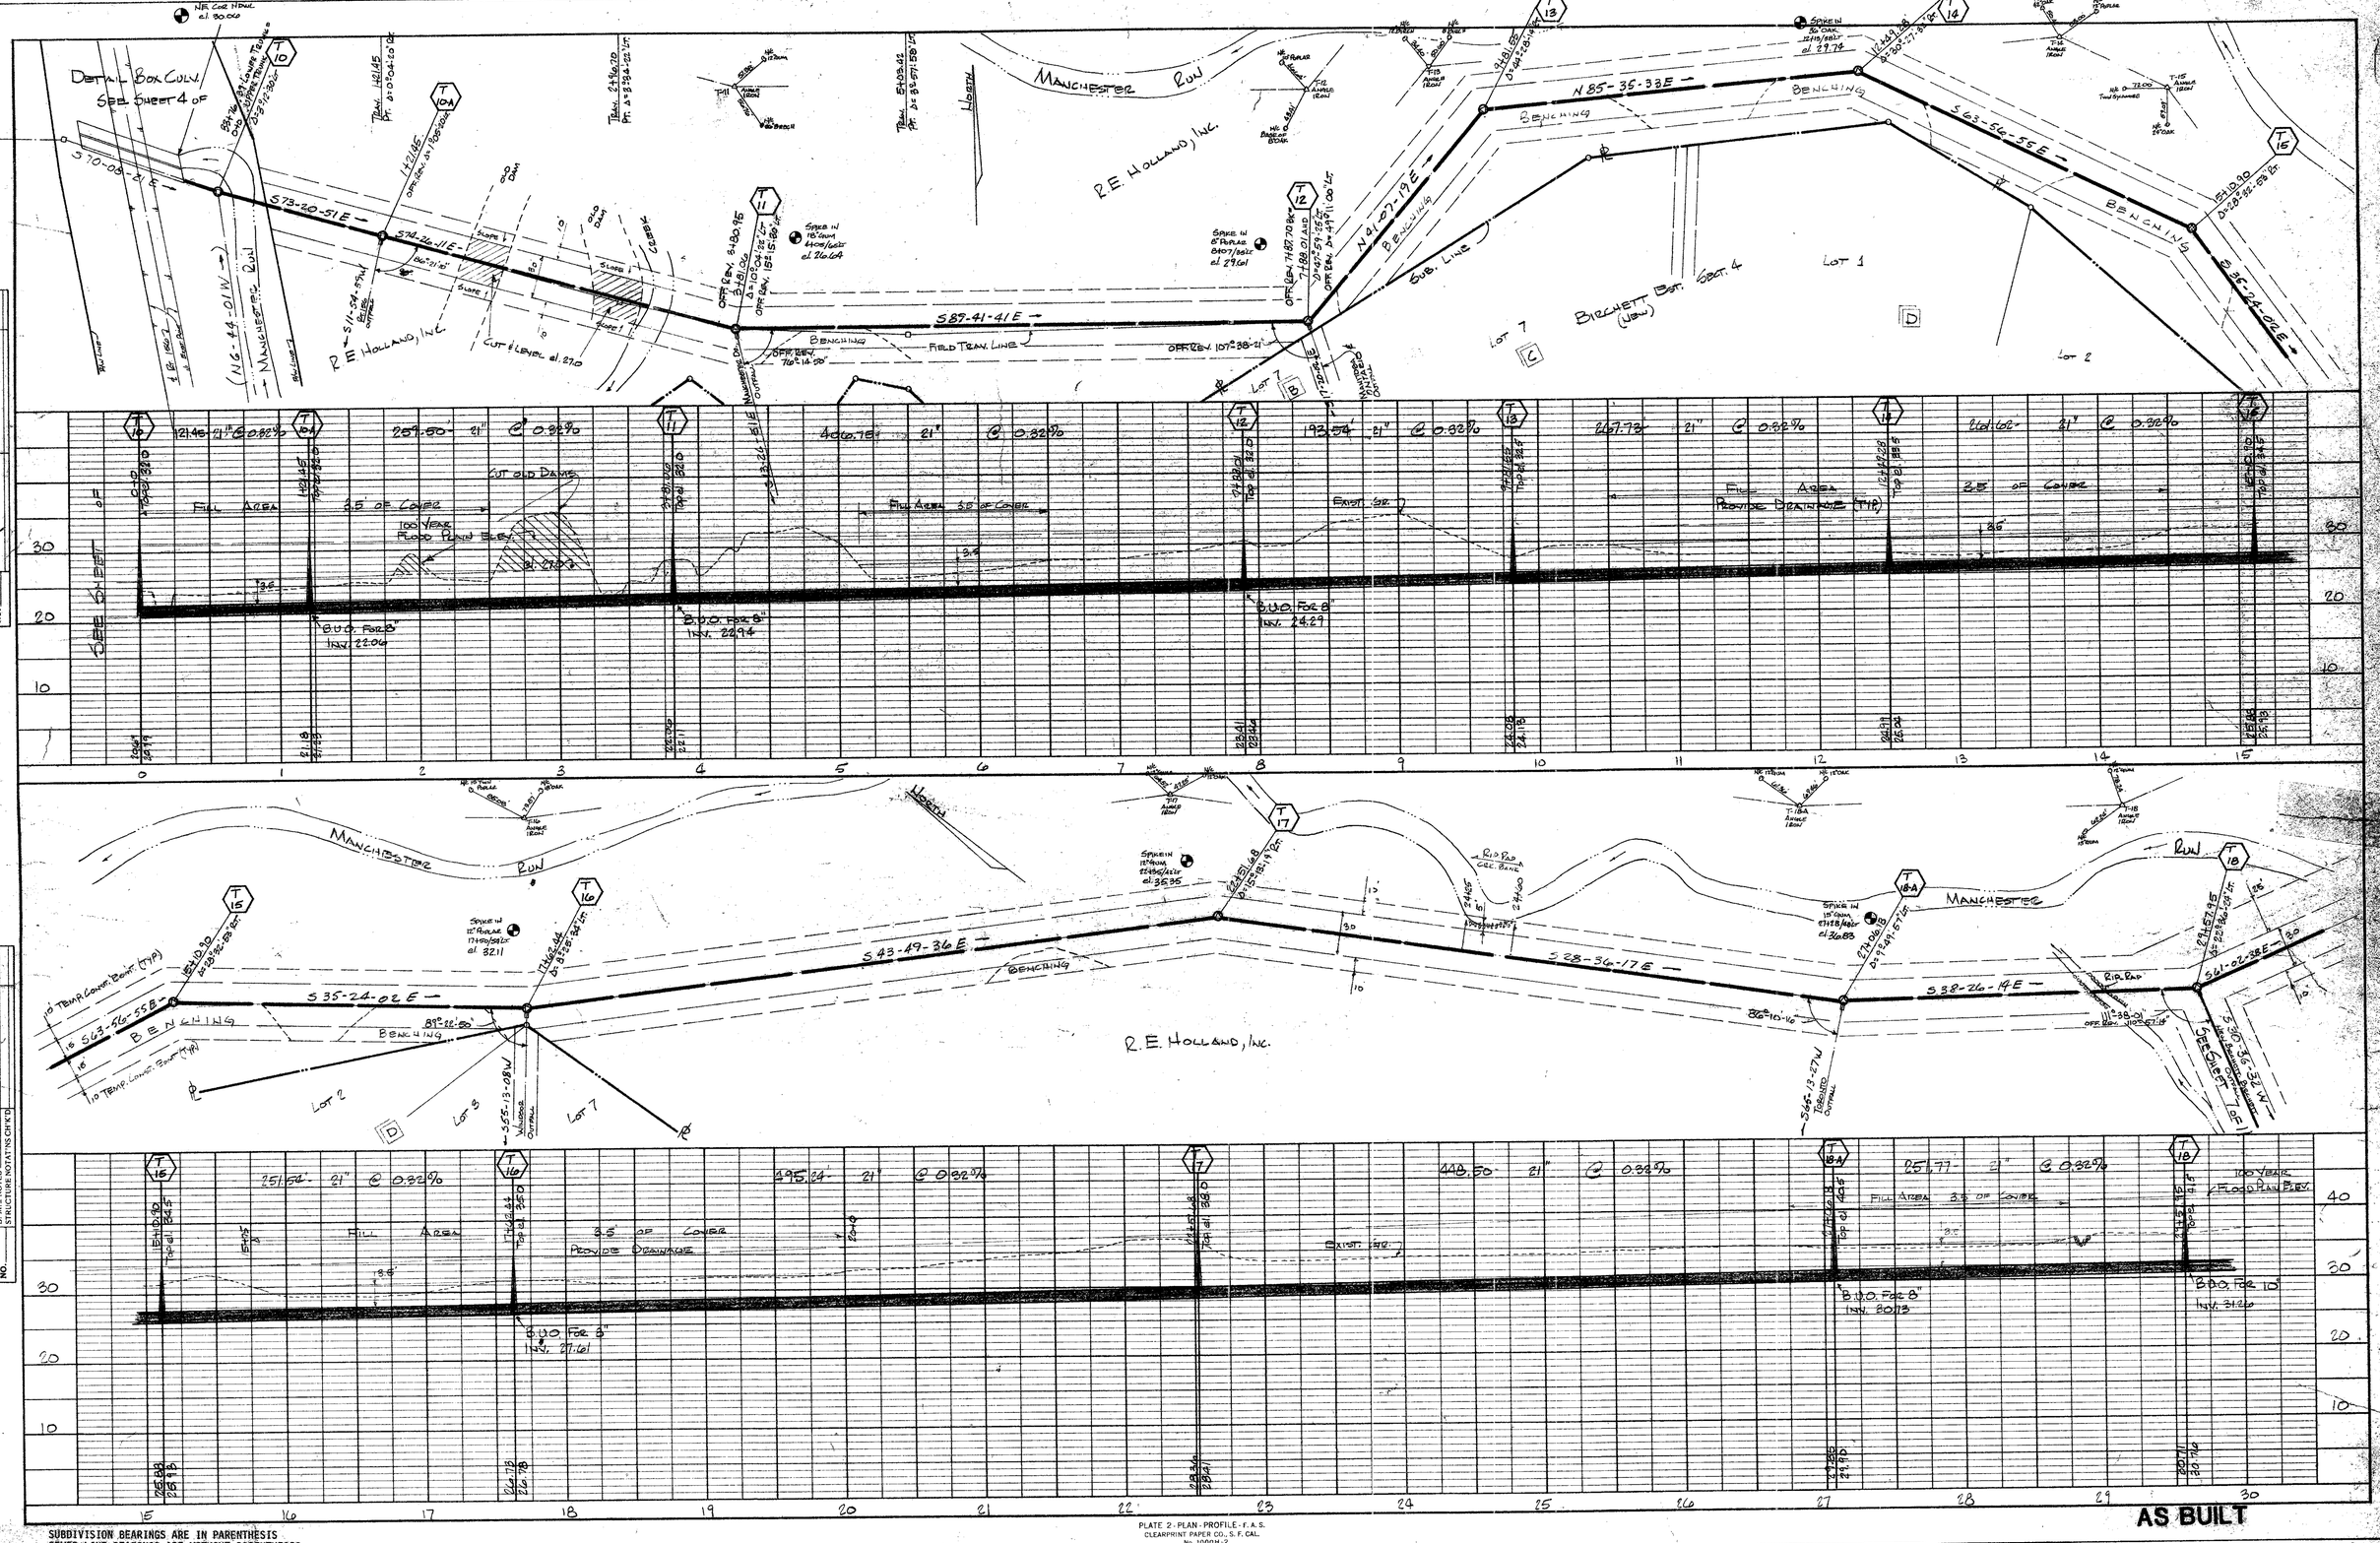

PLAN	
SURVEYED	
PLOTTED	
NOTE BOOK	GRADES CHECKED
	R.W. CHECKED
NO.	ST. OF WAY CHECKED

PROFILE	
SURVEYED	
PLOTTED	
NOTE BOOK	GRADES CHECKED
	R.W. NOTED
NO.	STRUCTURE NOTATIONS CHK'D

SUBDIVISION BEARINGS ARE IN PARENTHESIS
SEWER LINE BEARINGS ARE WITHOUT PARENTHESIS

PLATE 2 - PLAN - PROFILE - F. A. S.
CLEARPRINT PAPER CO., S. F. CAL.
No. 1000H-2

Upper Trunk Line