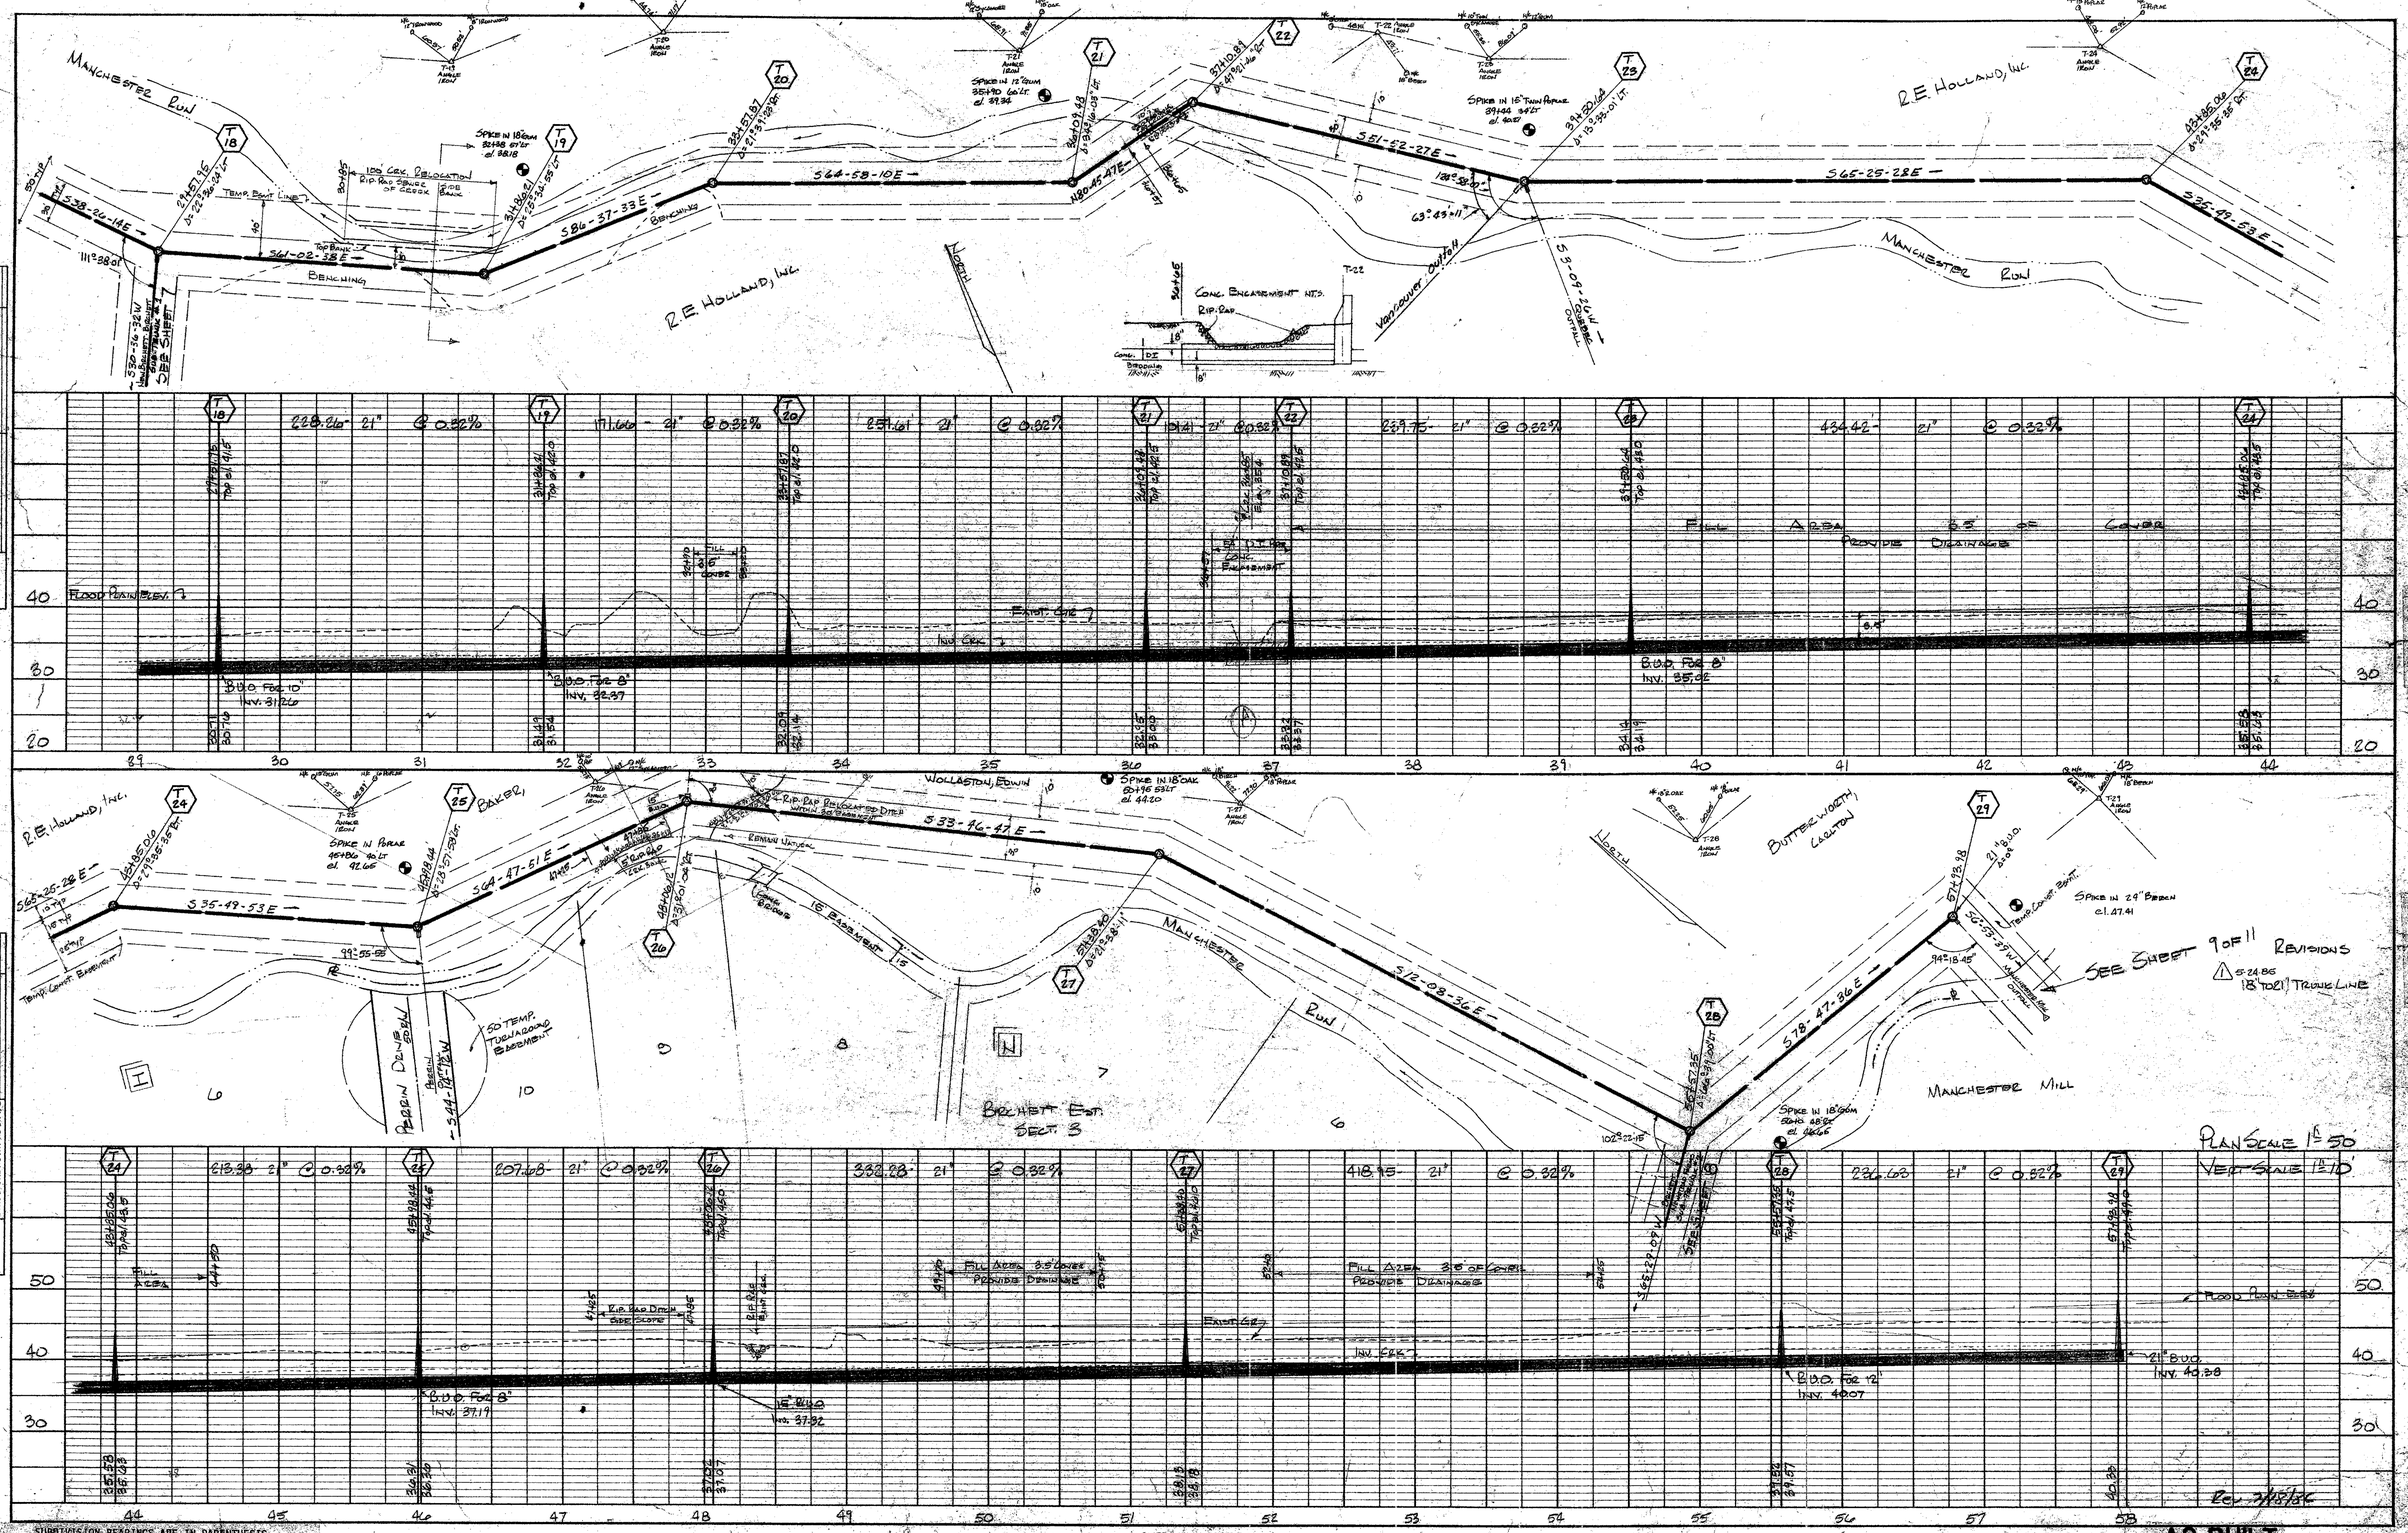

PLAN	
SURVEYED	
PLOTTED	
NOTE BOOK	ALIGNMENT CHECKED
NO.	RT. OF WAY CHECKED

PROFILE	
SURVEYED	
PLOTTED	
NOTE BOOK	GRADES CHECKED
NO.	B. M. NOTED
	STRUCTURE NOTATIONS CH'K'D

SUBDIVISION BEARINGS ARE IN PARENTHESIS
SEWER LINE BEARINGS ARE WITHOUT PARENTHESIS

PLATE 2 - PLAN - PROFILE - K.A.S.
CLEARPRINT PAPER CO., S. F. CAL.
No. 1000H-2