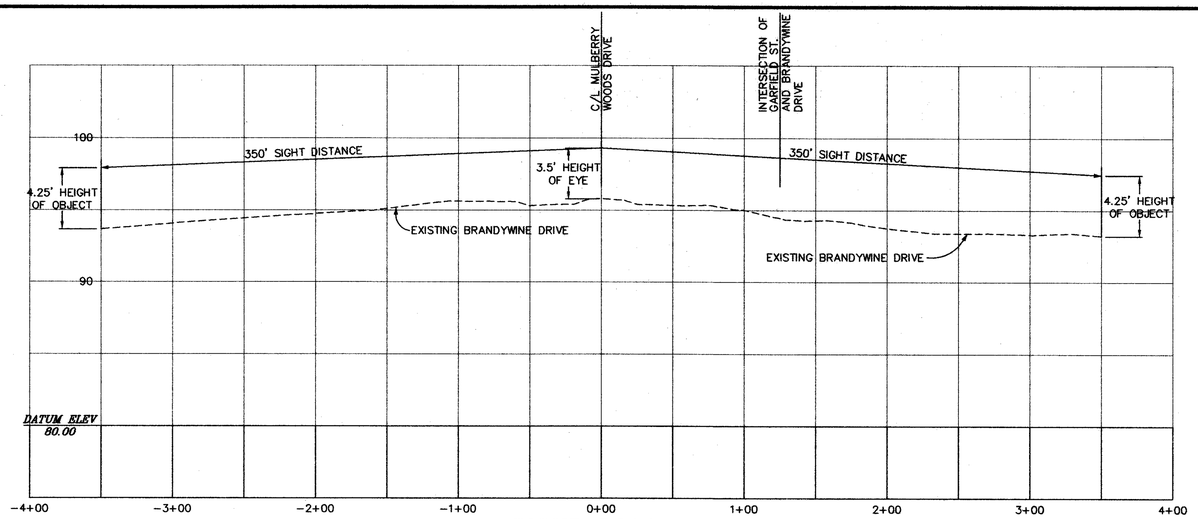

SIGHT PROFILE
BRANDYWINE DRIVE

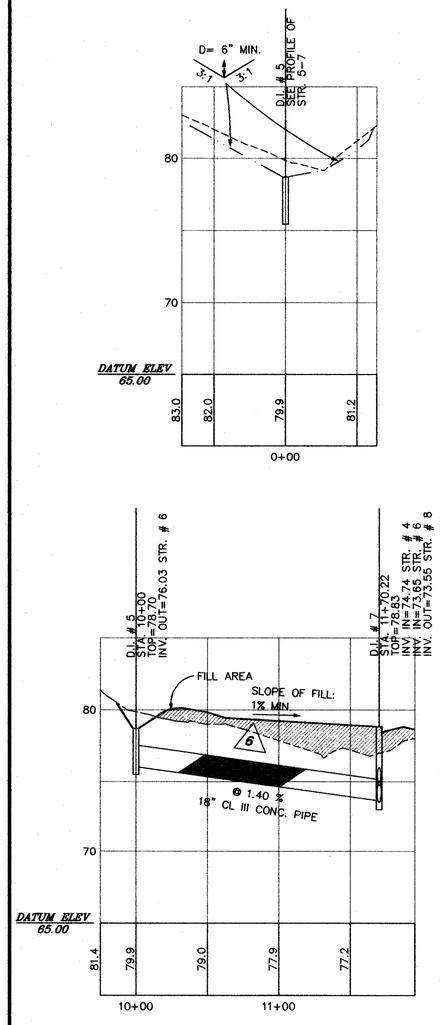

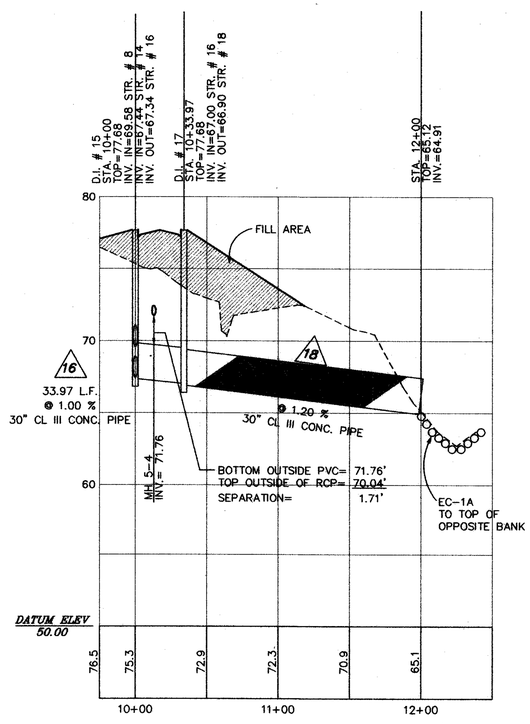

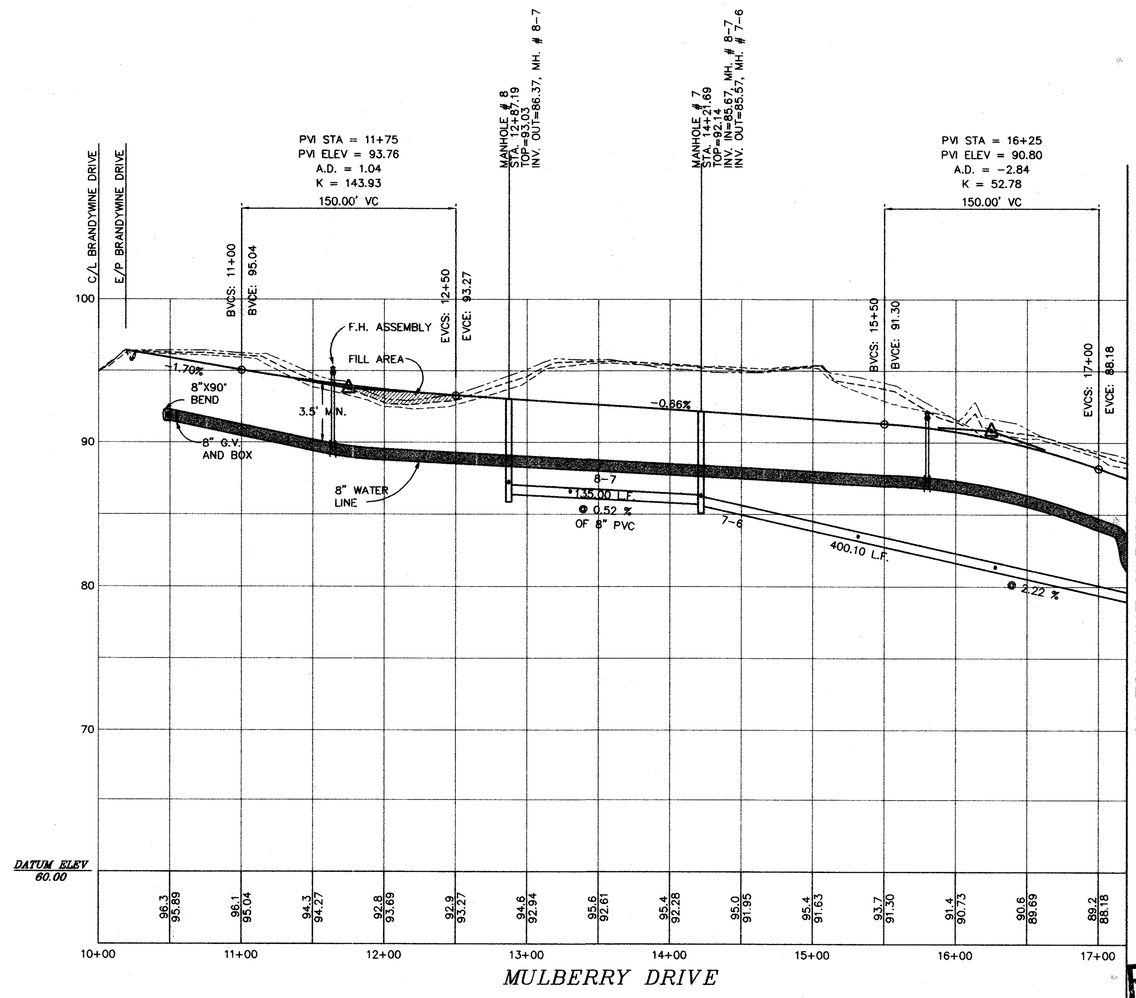

MULBERRY DRIVE

MATCH LINE SHEET 5

FINAL

KEY
LEGEND

- 12' LEFT OF EXIST. C/L
- EXIST. GROUND C/L
- 12' RIGHT OF EXIST. C/L
- PROP. GRADE C/L

SCALE:

HORIZONTAL: 1"=50'
VERTICAL: 1"=5'

THIS DRAWING PREPARED AT THE PRINCE GEORGE COUNTY OFFICE

COMMONWEALTH OF VIRGINIA
DERRICK A. JOHNSON
No. 24761
7-7-99
PROFESSIONAL ENGINEER

PRINCE GEORGE COUNTY OFFICE
PRINCE GEORGE, VA 23875-1455
Telephone: 804-458-8685
Fax: 804-733-2703
e-mail: timmons@timmons.com

CORPORATE OFFICE
701 N. LAMBERT DRIVE, SUITE 200
RICHMOND, VA 23236-4099
Telephone: 804-794-3500
Fax: 804-794-7935
Web Site: www.timmons.com

OTHER BRANCH OFFICES
Henrico County, VA • 804-282-7396
Hanover County, VA • 804-798-5003
Fredericksburg, VA • 540-891-4010
Kernersville, NC • 336-996-3598

REVISION DESCRIPTION	DATE
COUNTY COMMENTS	5-19-99
VDOT COMMENTS	7-2-99

DATE	FEB. 24, 1999
DRAWN BY	S. BROOKS
DESIGNED BY	S. BROOKS
CHECKED BY	D. JOHNSON
SCALE	

TIMMONS
Founded 1951

ENGINEERS * SURVEYORS * PLANNERS * LANDSCAPE ARCHITECTS * ENVIRONMENTAL SCIENTISTS * GEOGRAPHIC INFORMATION SYSTEMS CONSULTANTS * CONSTRUCTION MANAGERS

MULBERRY WOODS
BLAND DISTRICT • PRINCE GEORGE, VIRGINIA
PROFILES

JOB NO. 18335
SHEET NO. 4

These plans and associated documents are the exclusive property of TIMMONS and may not be reproduced in whole or in part and shall not be used for any purpose whatsoever, inclusive, but not limited to construction, bidding, and/or construction staking without the express written consent of TIMMONS.

K:\DRAW\18335-MulberryWoods\18335-4.dwg Wed Jul 07 10:46:09 1999 SMB, TRI-CITIES OFFICE