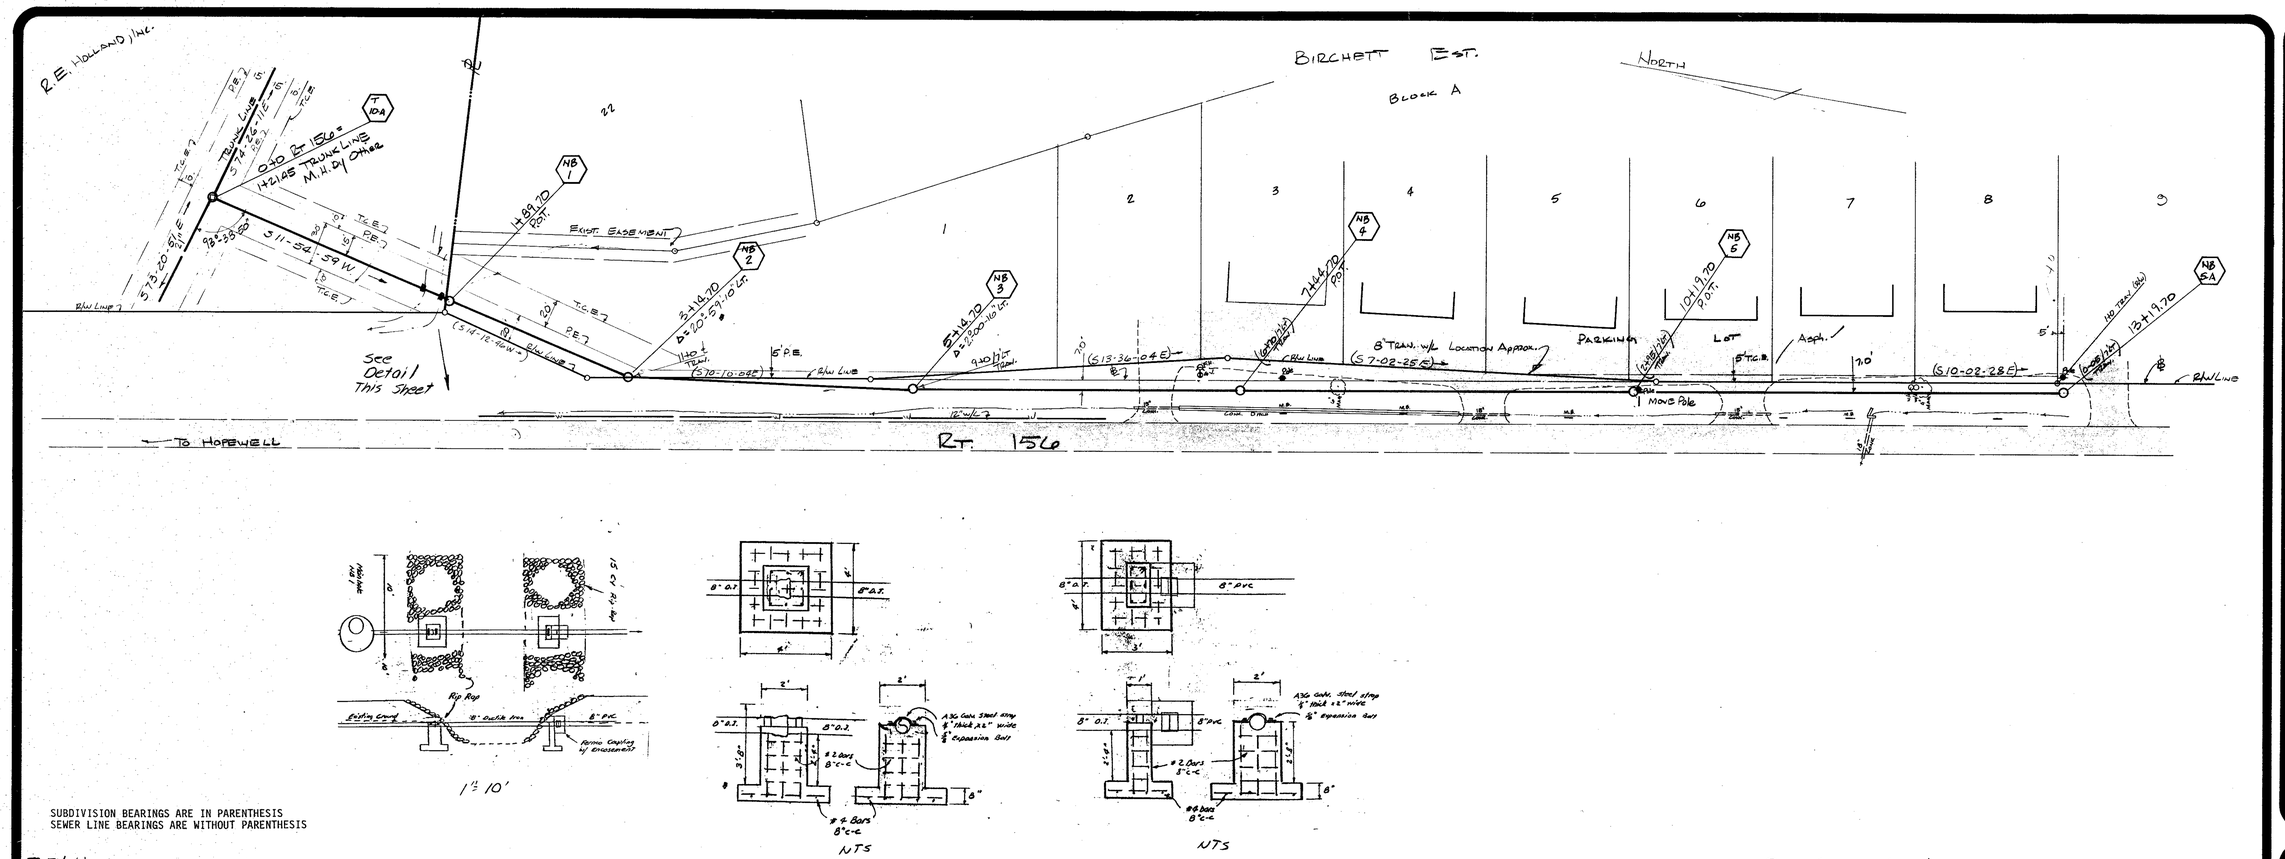

J. K. TIMMONS & ASSOCIATES, INC.
ENGINEERS · SURVEYORS · PLANNERS

711 NORTH COURTHOUSE ROAD
RICHMOND, VIRGINIA 23235
TELEPHONE: (804) 794-3500

8803 STAPLES MILL ROAD
RICHMOND, VIRGINIA 23228
TELEPHONE: (804) 262-7366

411 EAST BROADWAY
HOPEWELL, VIRGINIA 23860
TELEPHONE: (804) 458-8685

REVISIONS

COMMONWEALTH OF VIRGINIA
WALTER M. ALTMAN III
LICENSE NO. 11039
PROFESSIONAL ENGINEER

STAMP: AS NOTED
SCALE: JMA
DRAWN BY: 2-15-85
DATE DRAWN: JMA
DESIGNED: WMA
CHECKED: 3 OF
SHEET NUMBER: 8407-06
JOB NUMBER

Route 156 Outfall

Sheet 3 of 10