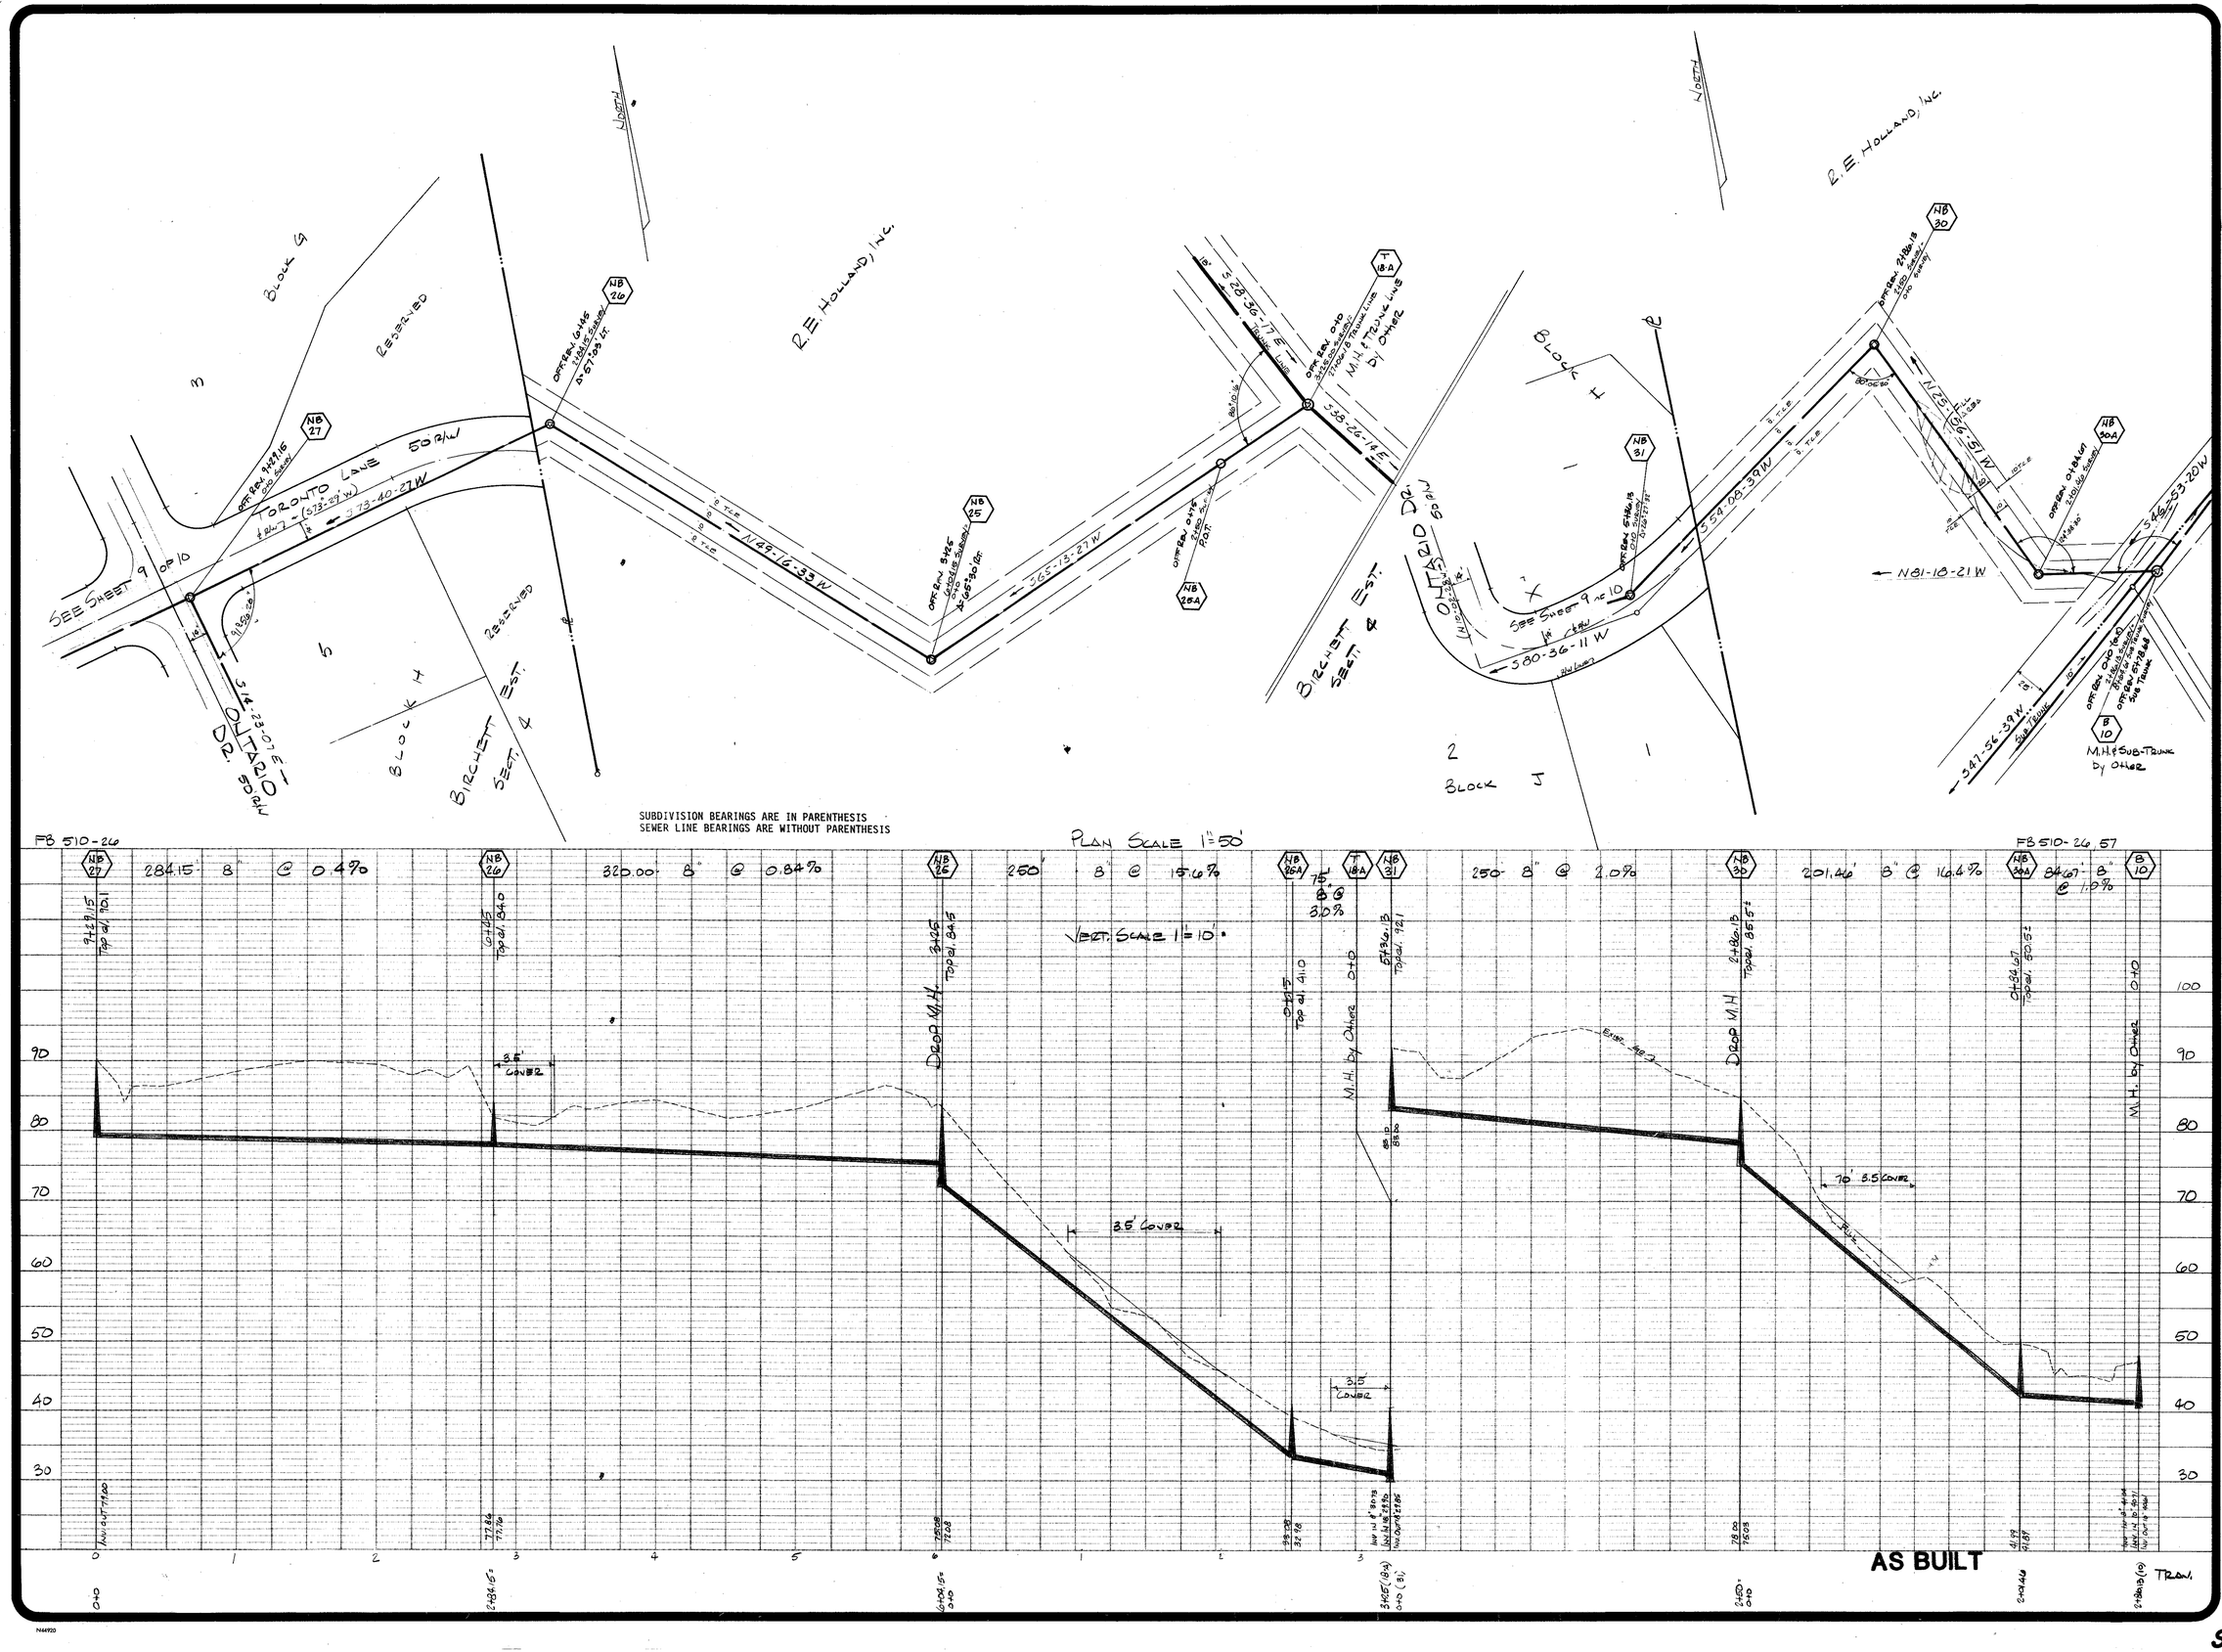



J. K. TIMMONS & ASSOCIATES, INC.
ENGINEERS · SURVEYORS · PLANNERS

711 NORTH COURTHOUSE ROAD
RICHMOND, VIRGINIA 23235
TELEPHONE: (804) 794-3500

8803 STAPLES MILL ROAD
RICHMOND, VIRGINIA 23228
TELEPHONE: (804) 262-7396

411 EAST BROADWAY
HOPEWELL, VIRGINIA 23860
TELEPHONE: (804) 458-8685


REVISIONS

COMMONWEALTH OF VIRGINIA
WALTER M. ALTMAN III
LICENSE NO 11039
PROFESSIONAL ENGINEER

STAMP: As Noted
SCALE: JMA
DRAWN BY: 3-14-85
DATE DRAWN: JMA
DESIGNED: WMA
CHECKED:
SHEET NUMBER: 8401-06
JOB NUMBER

# Toronto & Ontario (South) Outfall



N44920