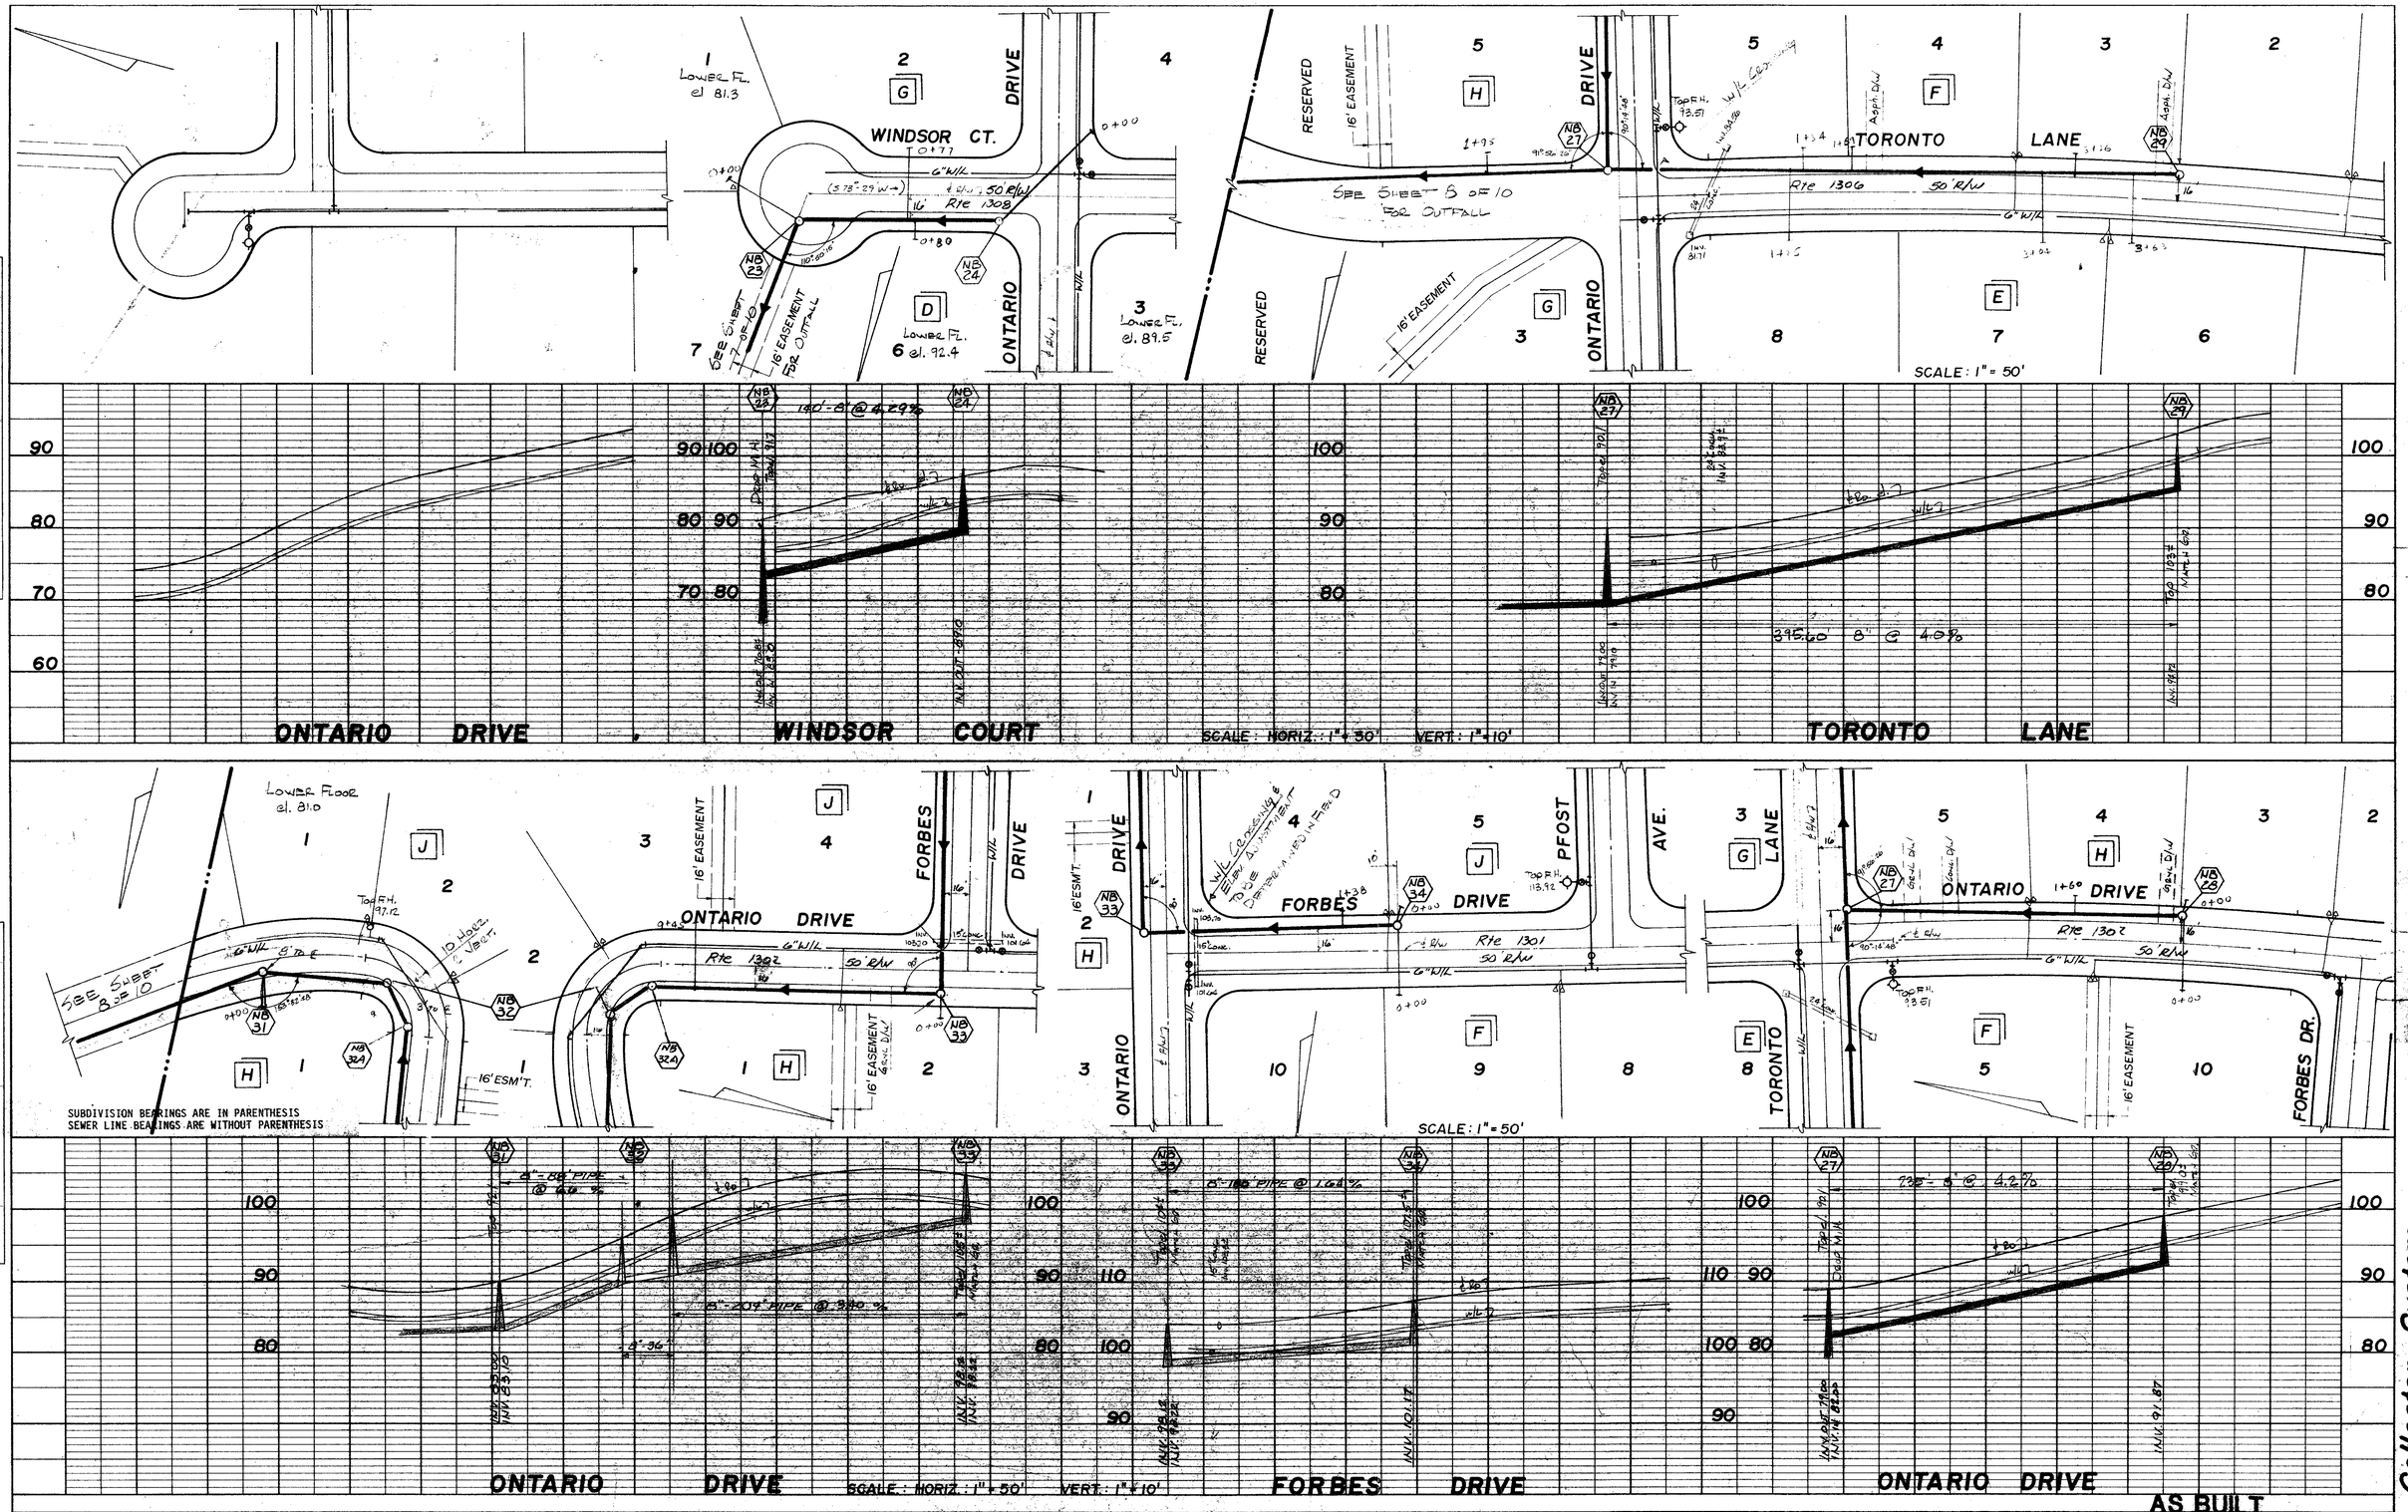

PLAN — SURVEYED / PLOTTED / ALIGNMENT CHECKED / RT. OF WAY CHECKED — NOTE BOOK — NO. — BY — DATE

PROFILE — SURVEYED / PLOTTED / GRADES CHECKED / B.M. NOTED / STRUCTURE NOTATIONS CH'KD — NOTE BOOK — NO. — BY — DATE

PLATE 2 - PLAN - PROFILE - F.A.S.
CLEARPRINT PAPER CO. S. F. CAL. NO. 1000H-2

Collector System

Sheet 9 of 10