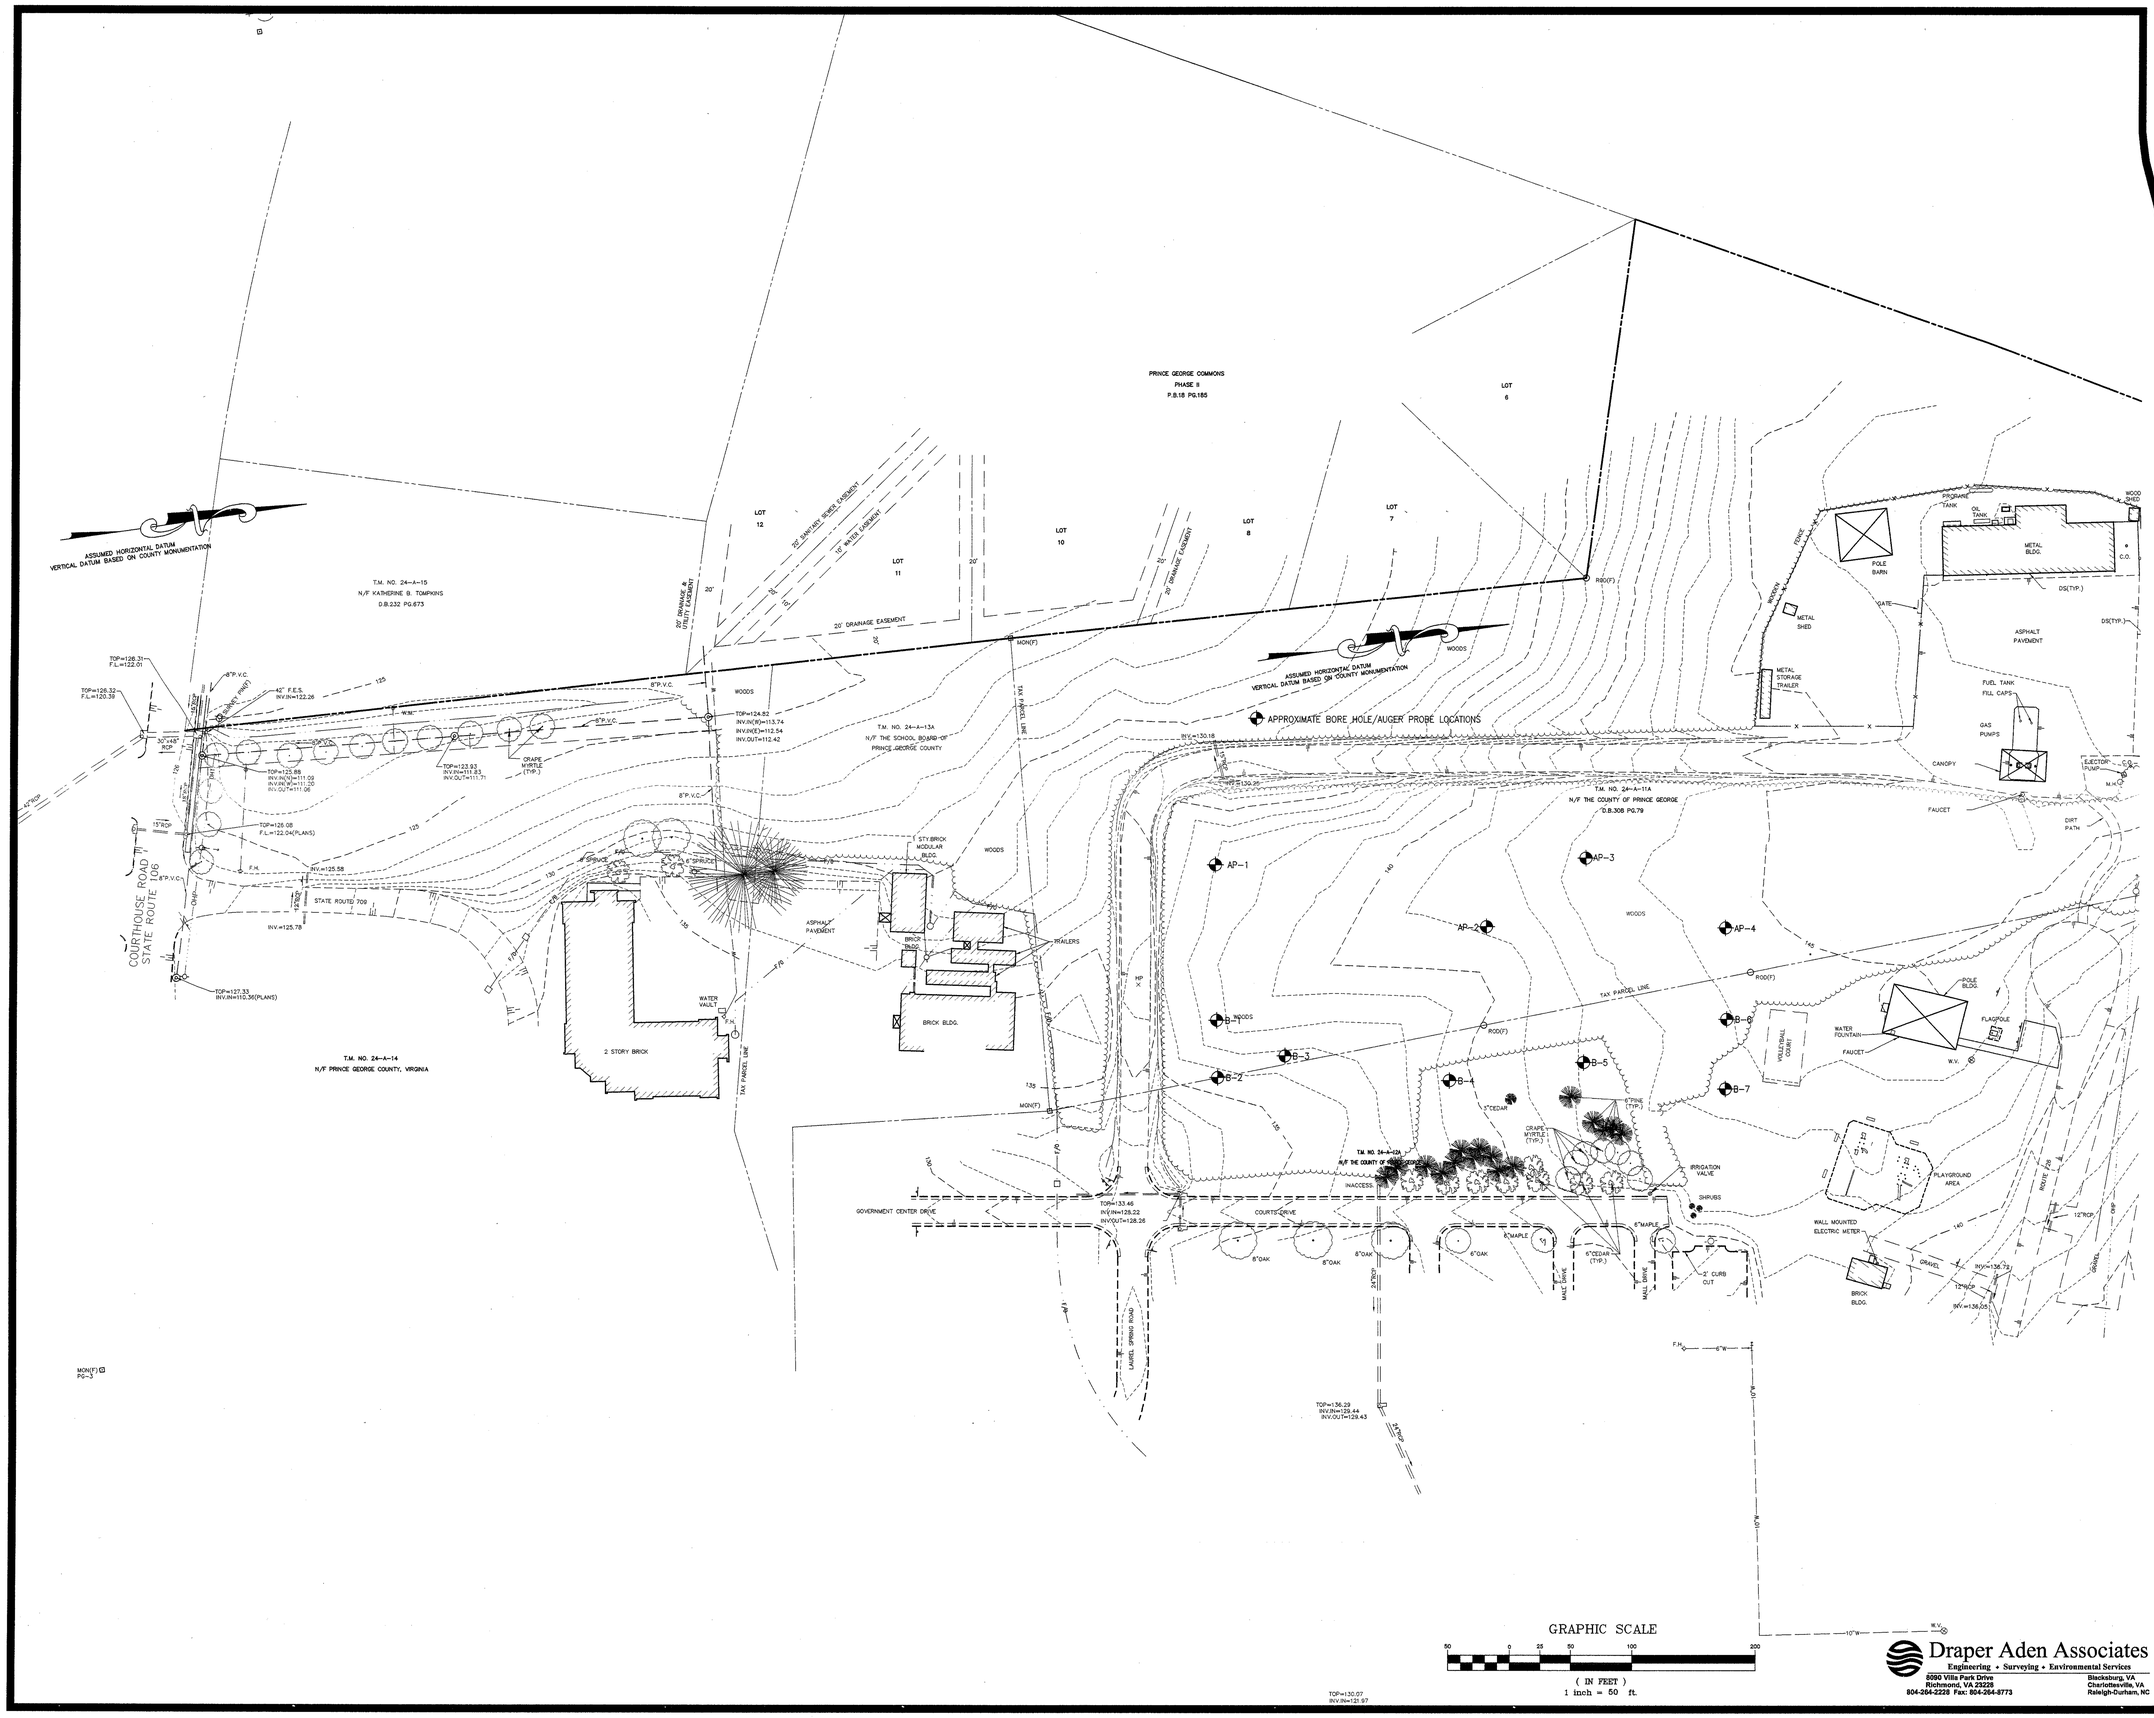

Draper Aden Associates
Engineering • Surveying • Environmental Services
8090 Villa Park Drive
Richmond, VA 23228
804-264-2228 Fax: 804-264-8773
Blacksburg, VA
Charlottesville, VA
Raleigh-Durham, NC

COMMONWEALTH OF VIRGINIA
CHRISTOPHER M. SHUST
No. 034028
12/20/02
PROFESSIONAL ENGINEER

HVC • CHENAULT
hening • vest • covey • chenault architectural corporation
richmond
architecture • planning • interior design
virginia

NEW COUNTY OFFICE BUILDING
PRINCE GEORGE COUNTY
PRINCE GEORGE, VIRGINIA

com. no.:	4040
drawn by:	SEK
checked by:	CMS
date:	8/17/01
revisions:	12/06/01
	05/15/02
BID	09/09/02
1	11/04/02
	12/20/02

EXISTING CONDITIONS

C2