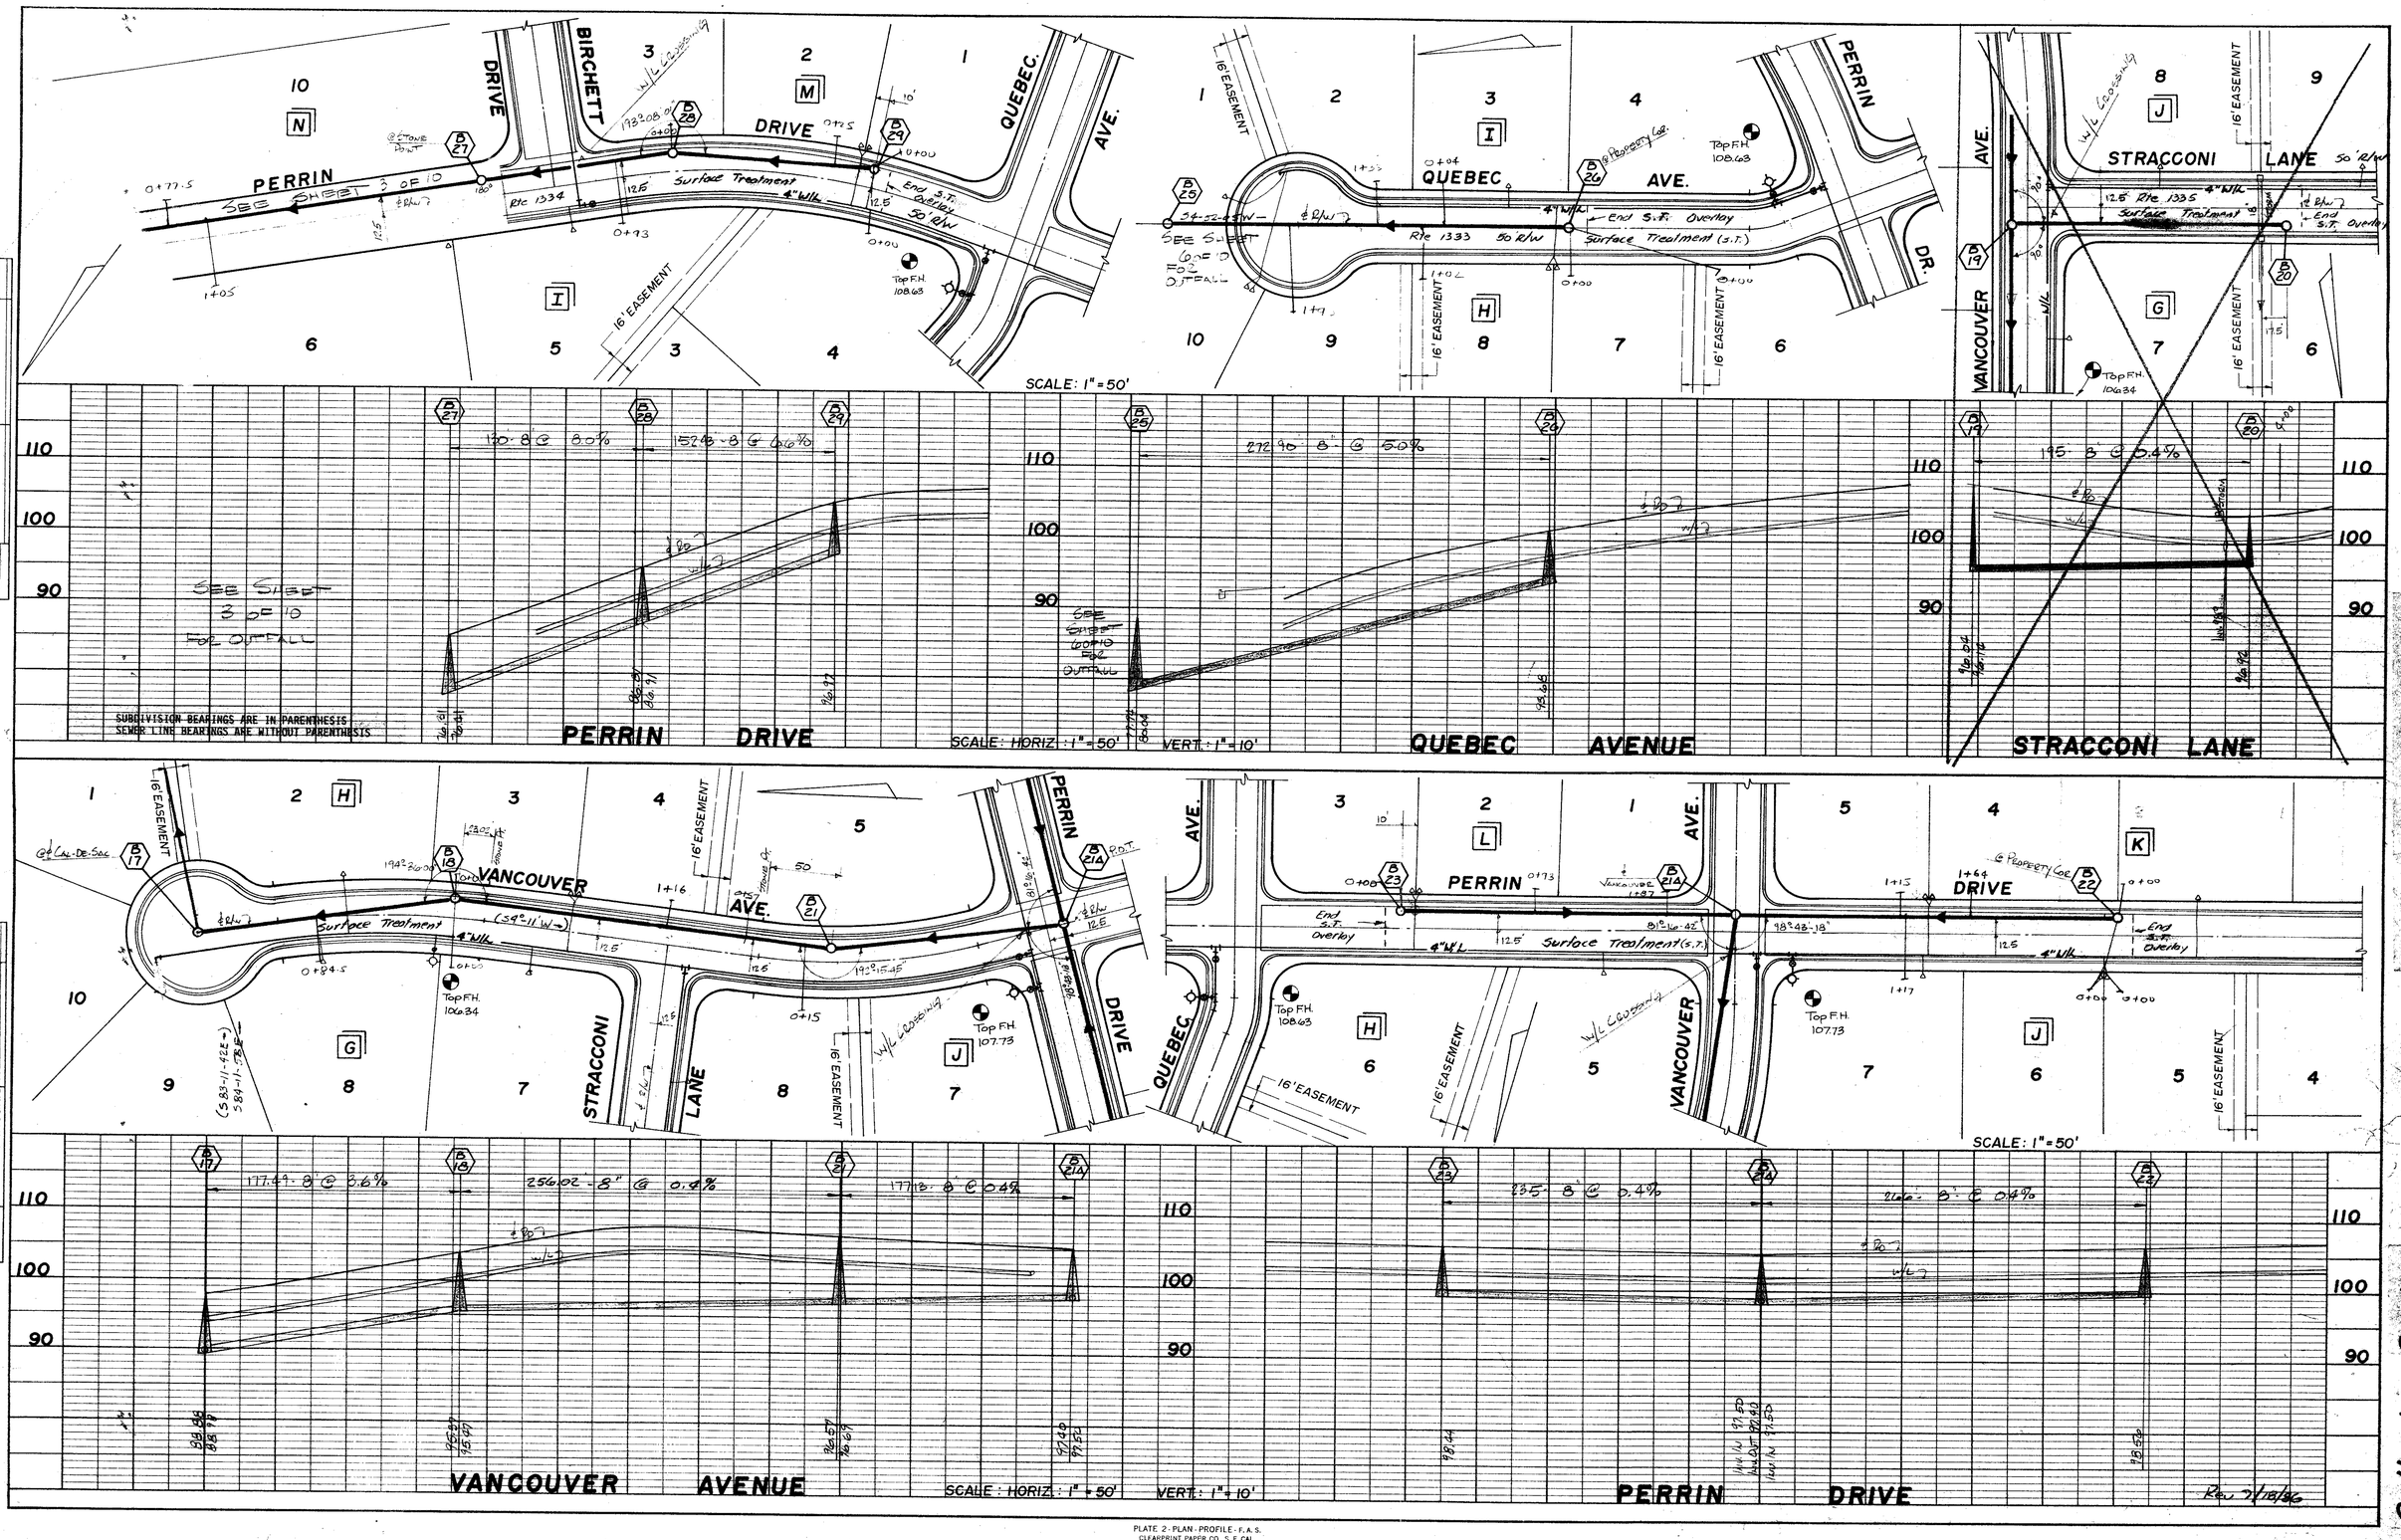

PLAN
SURVEYED
PLOTTED
ALIGNMENT CHECKED
GRADES CHECKED
B. M. & NOTES CHECKED
NOTE BOOK
NO.
BY
DATE

PROFILE
SURVEYED
PLOTTED
GRADES CHECKED
B. M. & NOTES
NOTE BOOK
NO.
STRUCTURE NOTATIONS CHECKED
BY
DATE

Collector System

PLATE 2 - PLAN - PROFILE - F.A.S.
CLEARPRINT PAPER CO., S. F. CAL.
No. 1000H-2

Sheet 8 of 10 BE