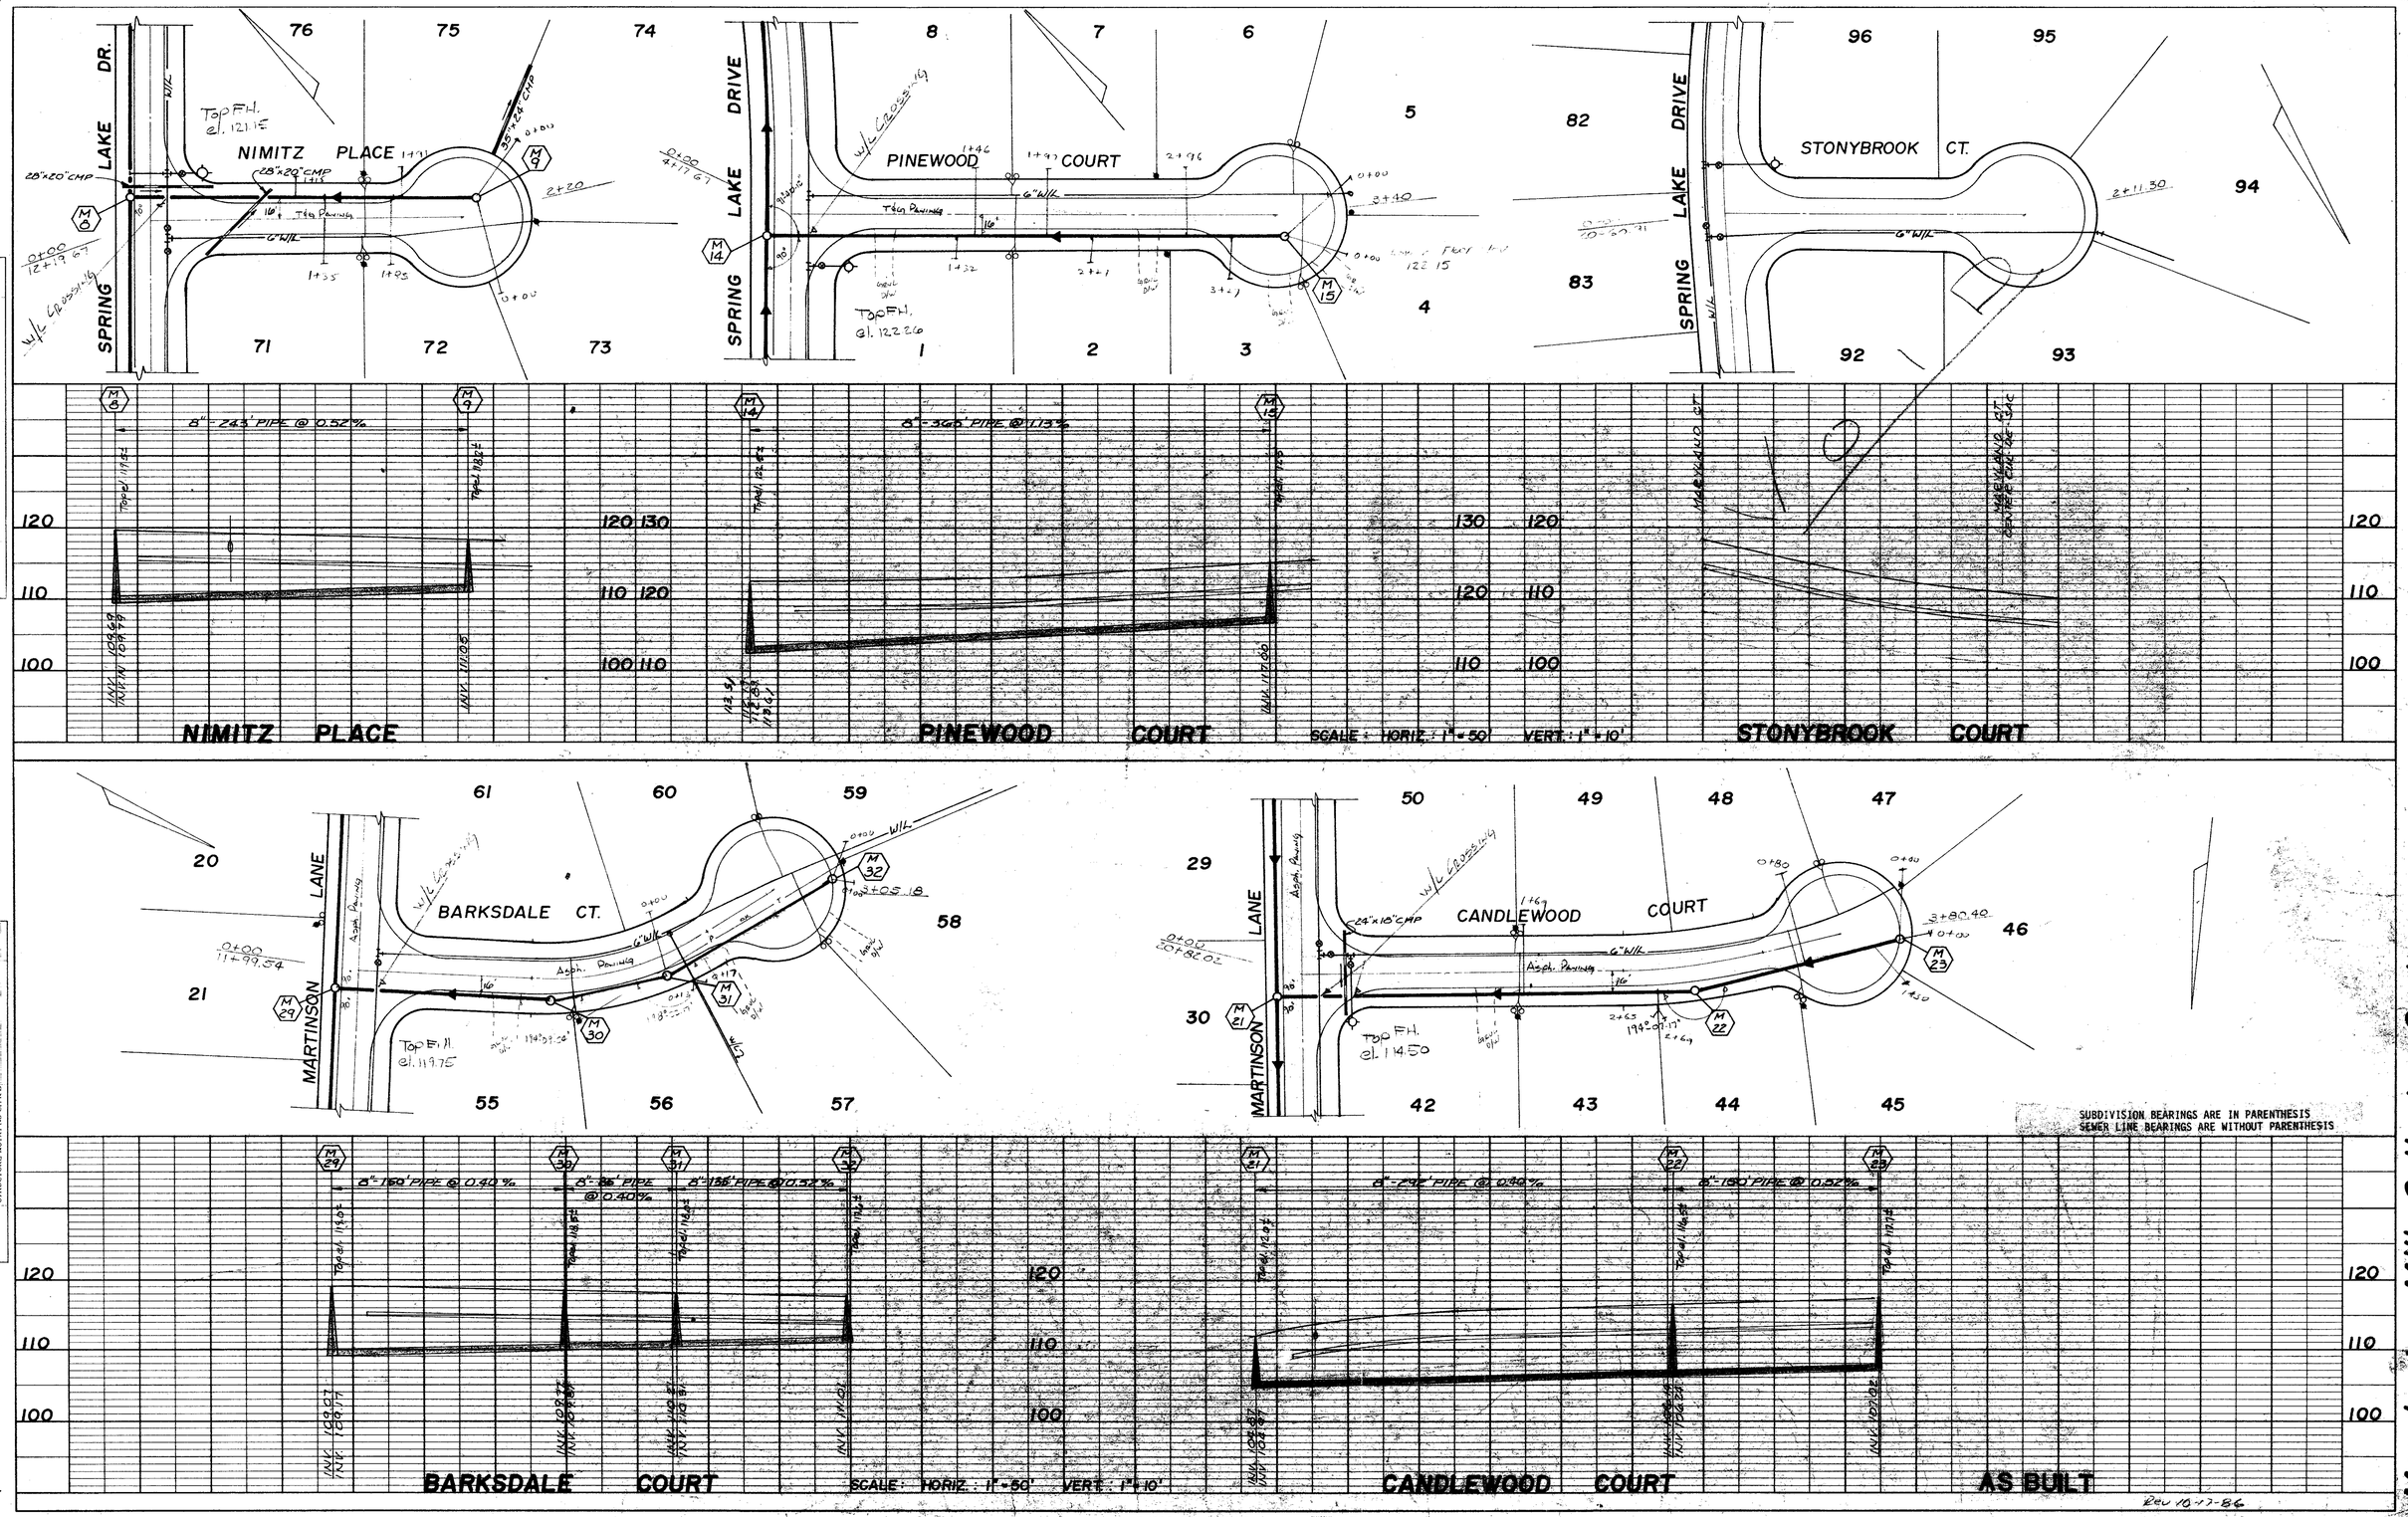

SUBDIVISION BEARINGS ARE IN PARENTHESIS
SEWER LINE BEARINGS ARE WITHOUT PARENTHESIS

PLAN — SURVEYED / PLOTTED / NOTE BOOK / ALIGNMENT CHECKED / RT. OF WAY CHECKED / NO. / BY / DATE

PROFILE — SURVEYED / PLOTTED / NOTE BOOK / GRADES CHECKED / B.M.'S NOTED / STRUCTURE NOTATIONS CHECKED / NO. / BY / DATE

Rev 10-17-86

PLATE 2 - PLAN - PROFILE - F.A.S.
CLEARPRINT PAPER CO., S. F. CAL. NO. 1000H-2

Manchester Mill Collector System

Sheet 1 of 10