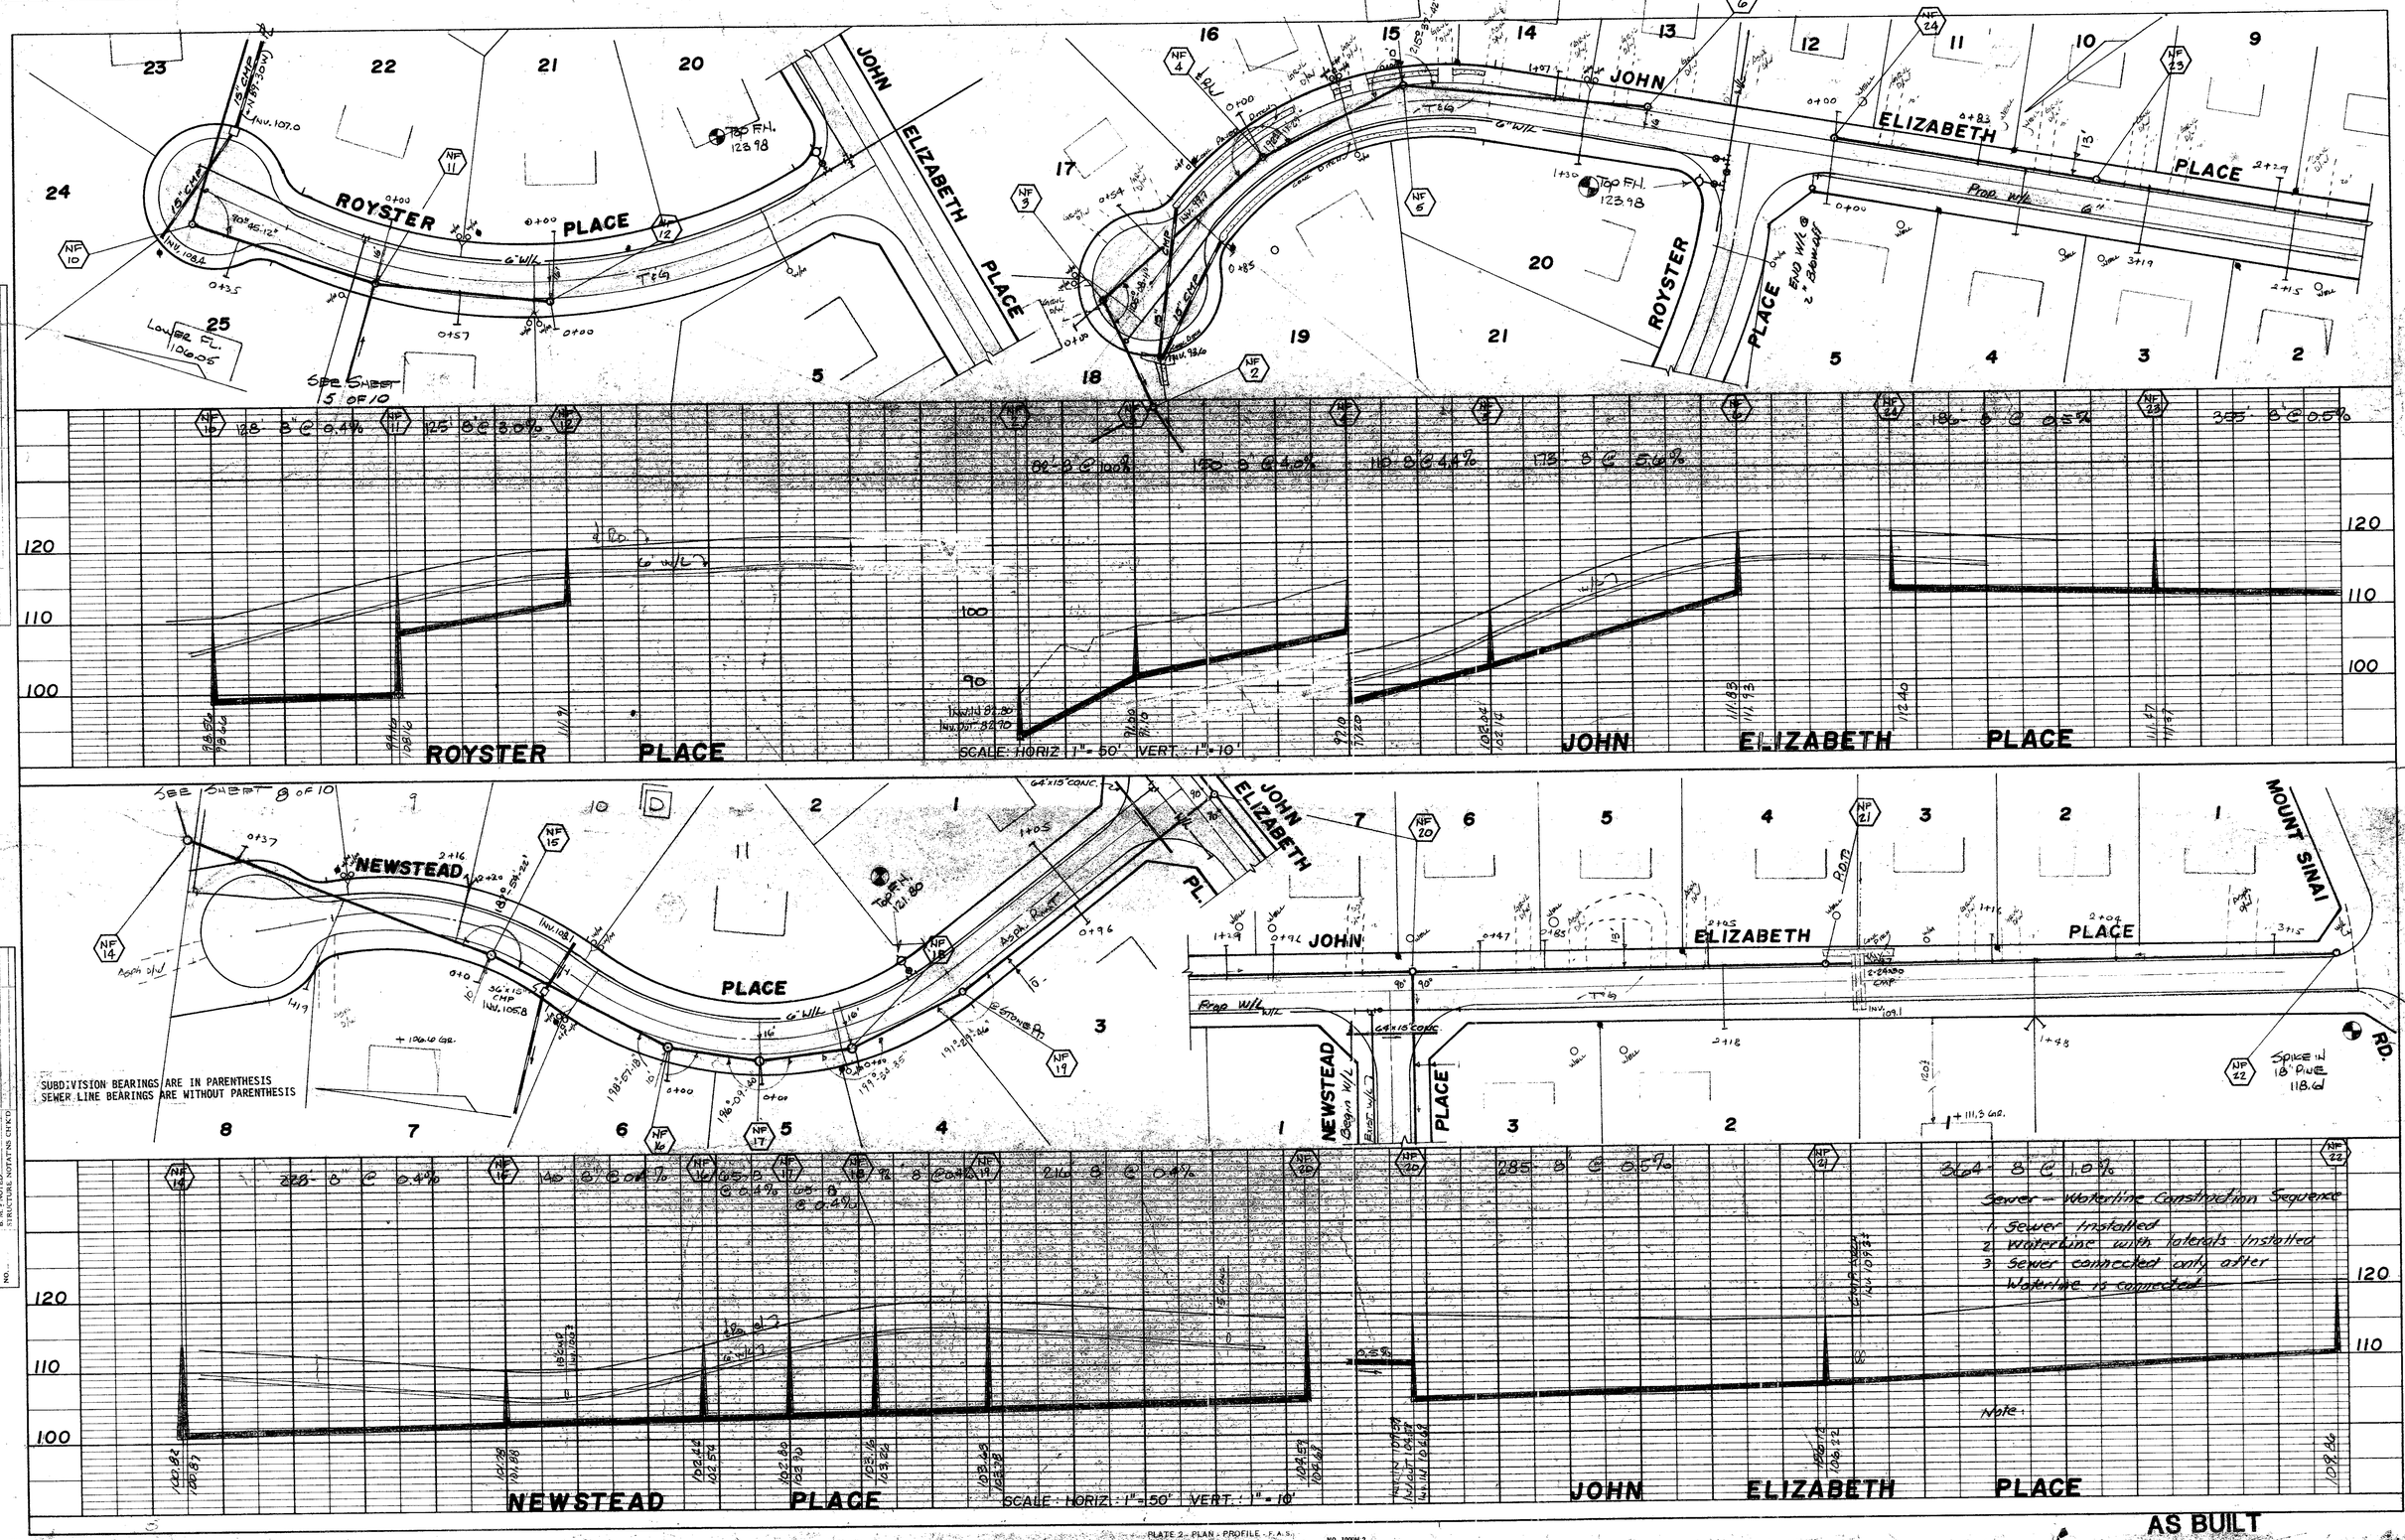

PLAN — SURVEYED / PLOTTED / ALIGNMENT CHECKED / R.L. & R.W. NOTED — NOTE BOOK / NO. — BY — DATE

PROFILE — SURVEYED / PLOTTED / GRADES CHECKED / B.M.'S NOTED / STRUCTURE NOTATIONS CHKD — NOTE BOOK / NO. — BY — DATE

PLATE 2 - PLAN - PROFILE - F.A.S. CLEARPRINT PAPER CO. S. F. CAL. NO. 1000H-2

Newstead Farms Collector System