FB 509-48, 514-30

FB 509-44, 514-29

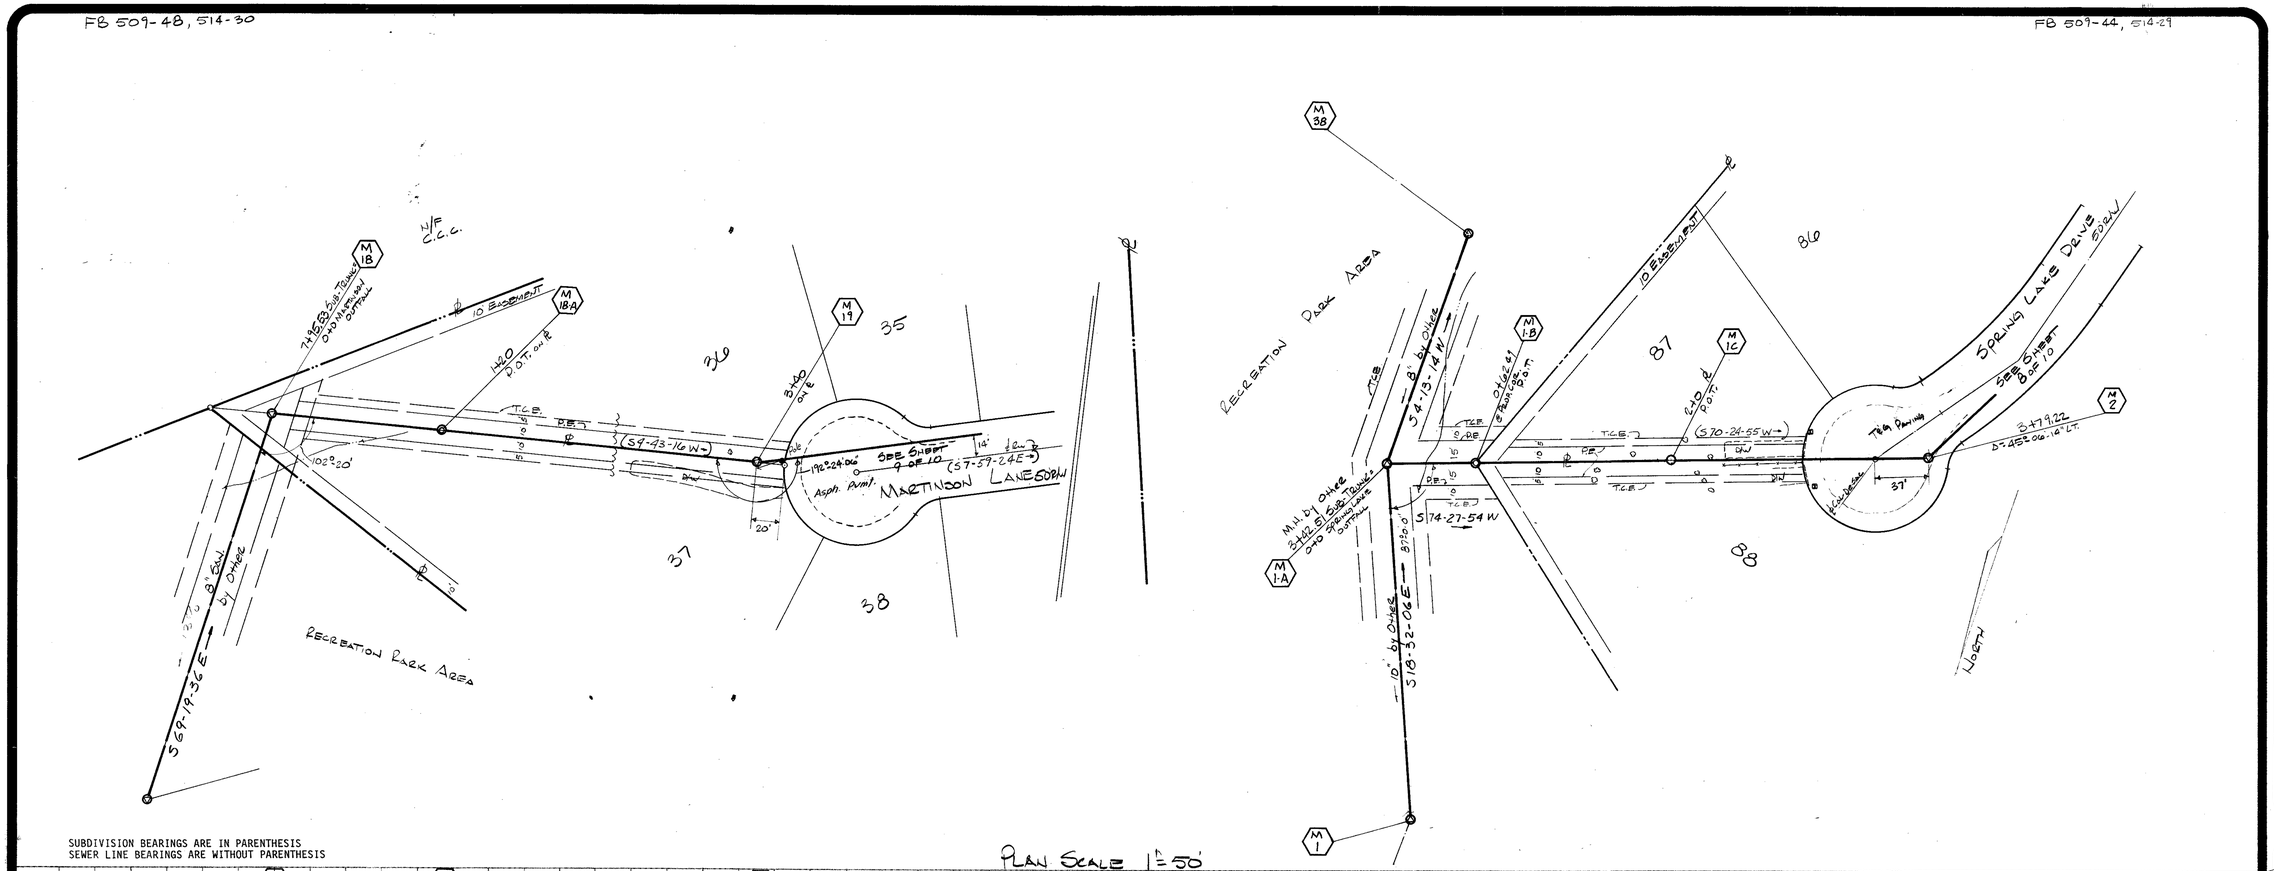

J. K. TIMMONS & ASSOCIATES, INC.
ENGINEERS · SURVEYORS · PLANNERS

711 NORTH COURTHOUSE ROAD
RICHMOND, VIRGINIA 23235
TELEPHONE: (804) 794-3500

8803 STAPLES MILL ROAD
RICHMOND, VIRGINIA 23228
TELEPHONE: (804) 262-7396

411 EAST BROADWAY
HOPEWELL, VIRGINIA 23860
TELEPHONE: (804) 458-8685

REVISIONS

COMMONWEALTH OF VIRGINIA
WALTER M. ALTMAN III
LICENSE NO
11039
PROFESSIONAL ENGINEER

STAMP: AS NOTED

SCALE: J.M.A.

DRAWN BY:

DATE DRAWN: J.M.A.

DESIGNED: W.M.A III

CHECKED:

SHEET NUMBER: 8407-06

JOB NUMBER

Spring Lake & Martinson Outfall

N44920