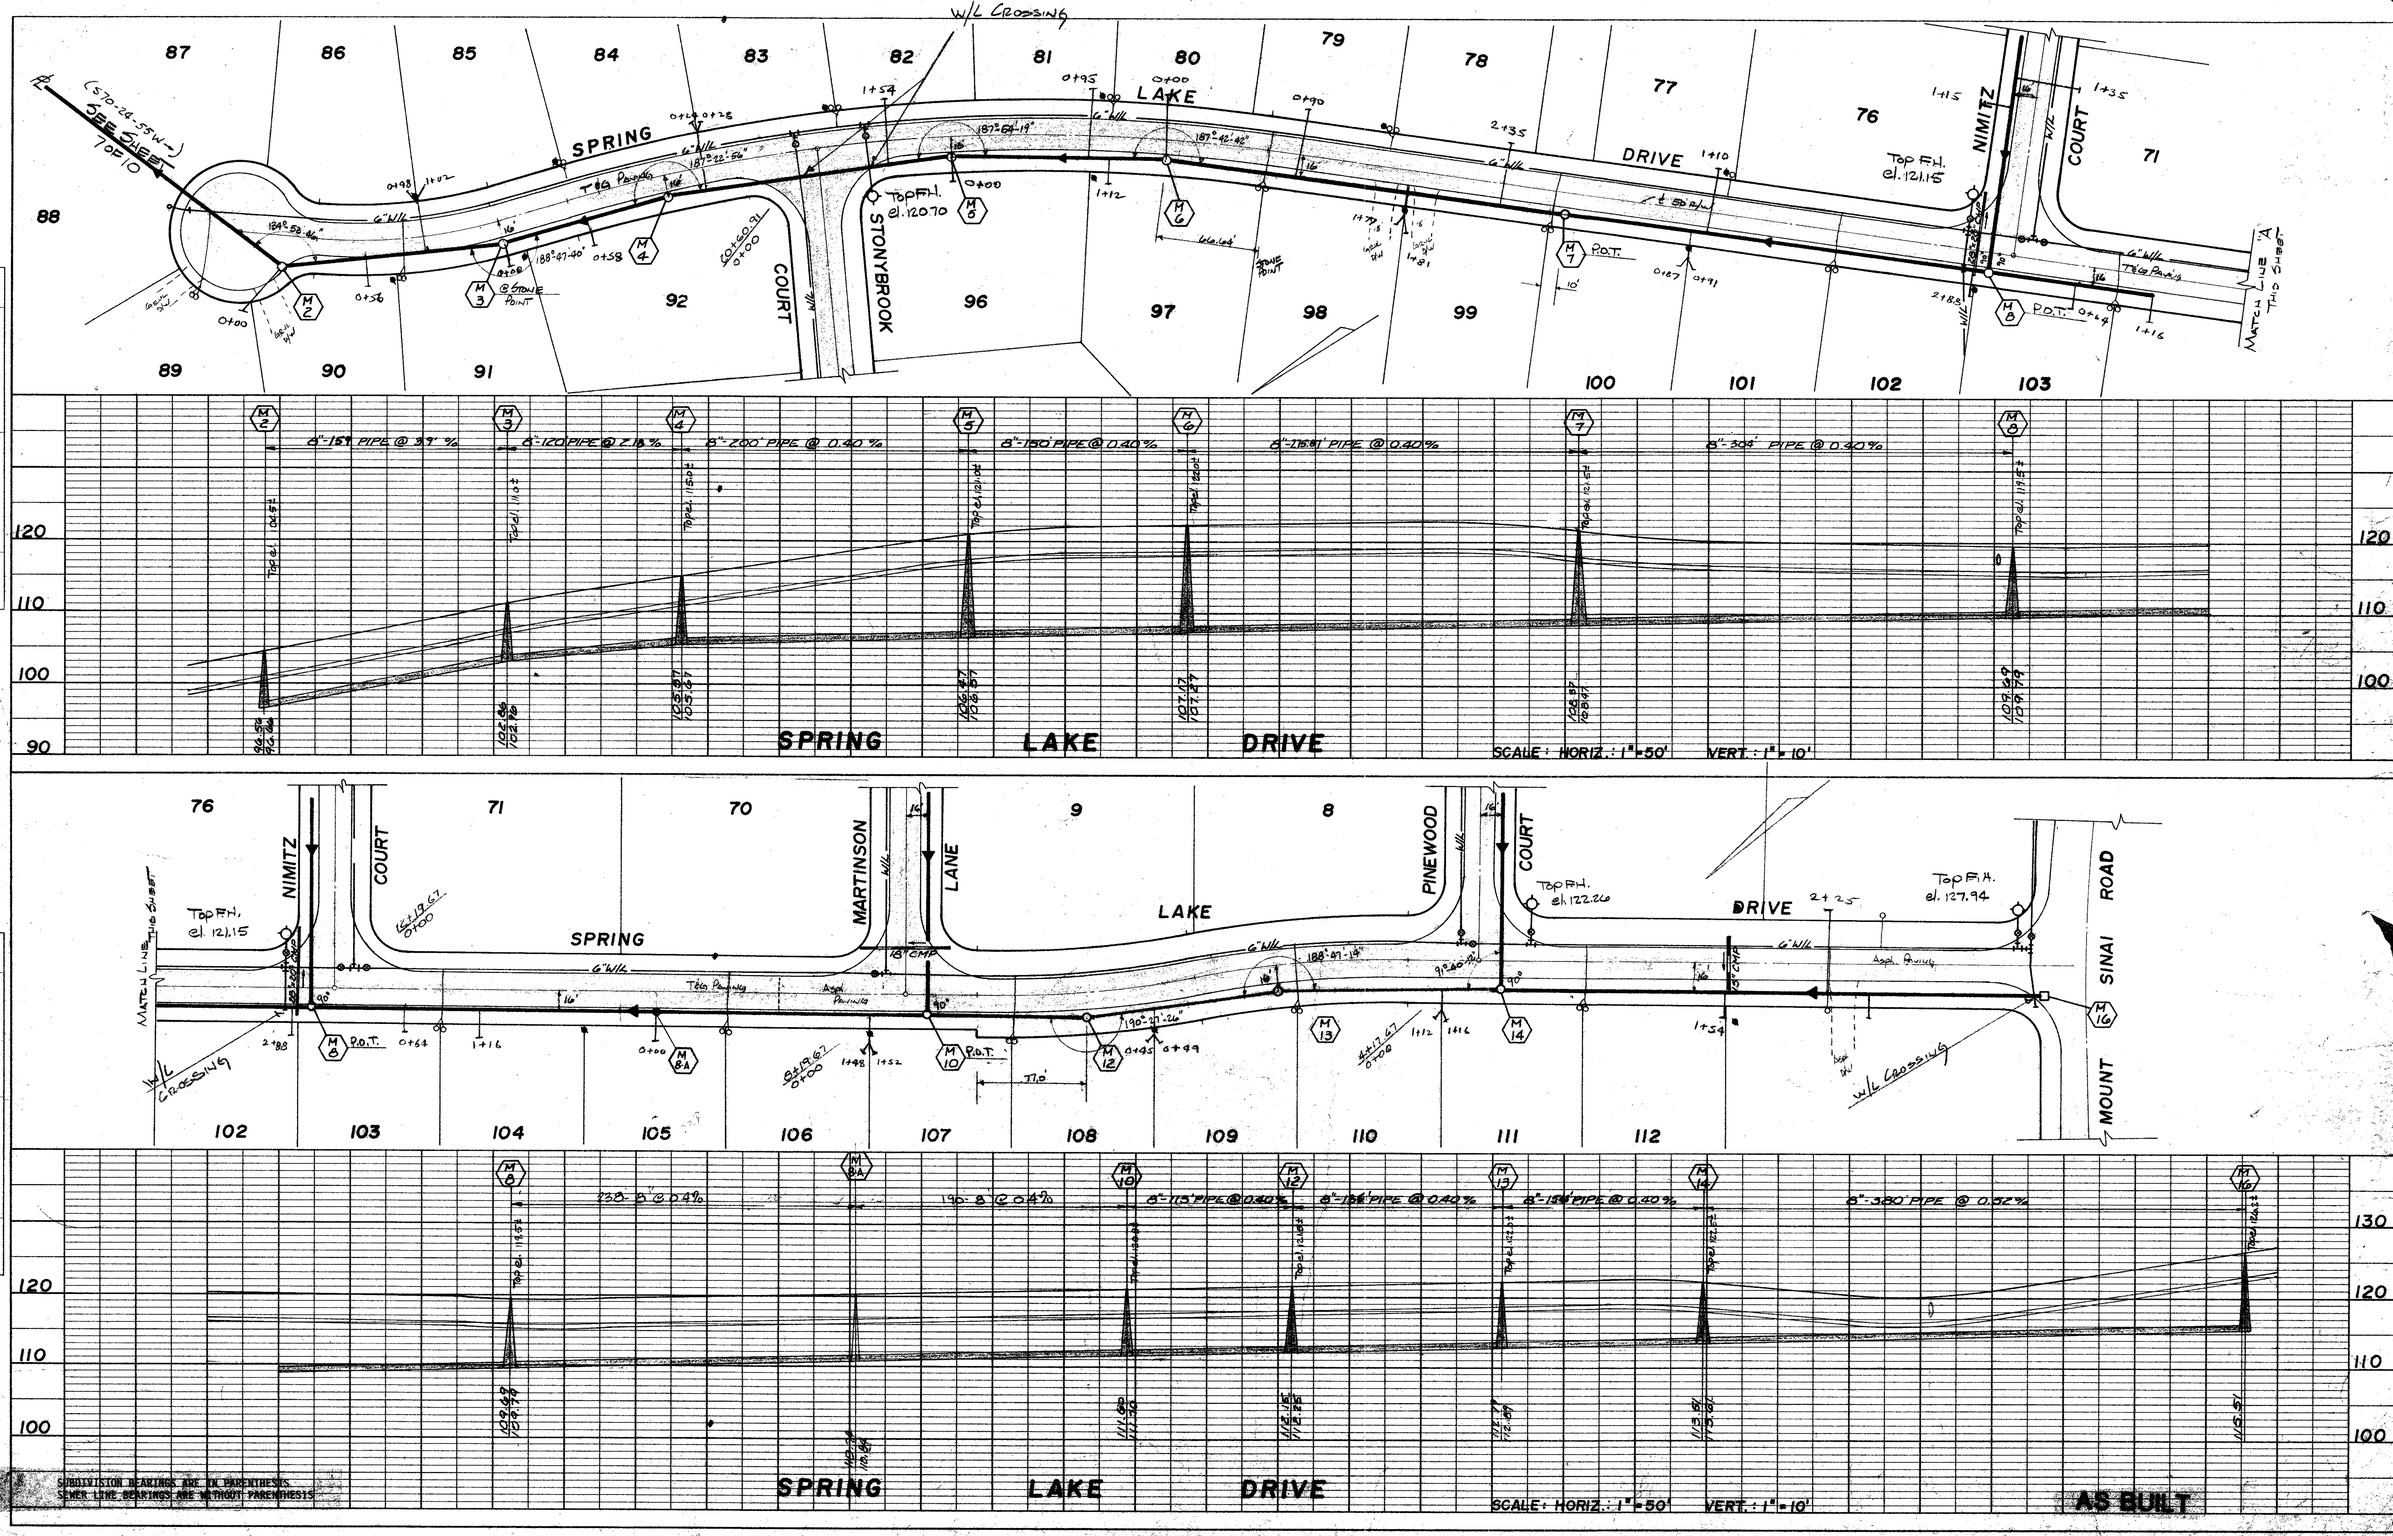

PLAN — SURVEYED, PLOTTED, ALIGNMENT CHECKED, RT. OF WAY CHECKED. NOTE BOOK NO. BY DATE

PROFILE — SURVEYED, PLOTTED, GRADES CHECKED, B.M. & NOTED, STRUCTURE NOTATIONS CHK'D. NOTE BOOK NO. BY DATE

PLATE 2 - PLAN - PROFILE - F.A.S. CLEARPRINT PAPER CO., S.F. CAL. NO. 1000H-2

Manchester Mill Collector System

Sheet 8 of 10