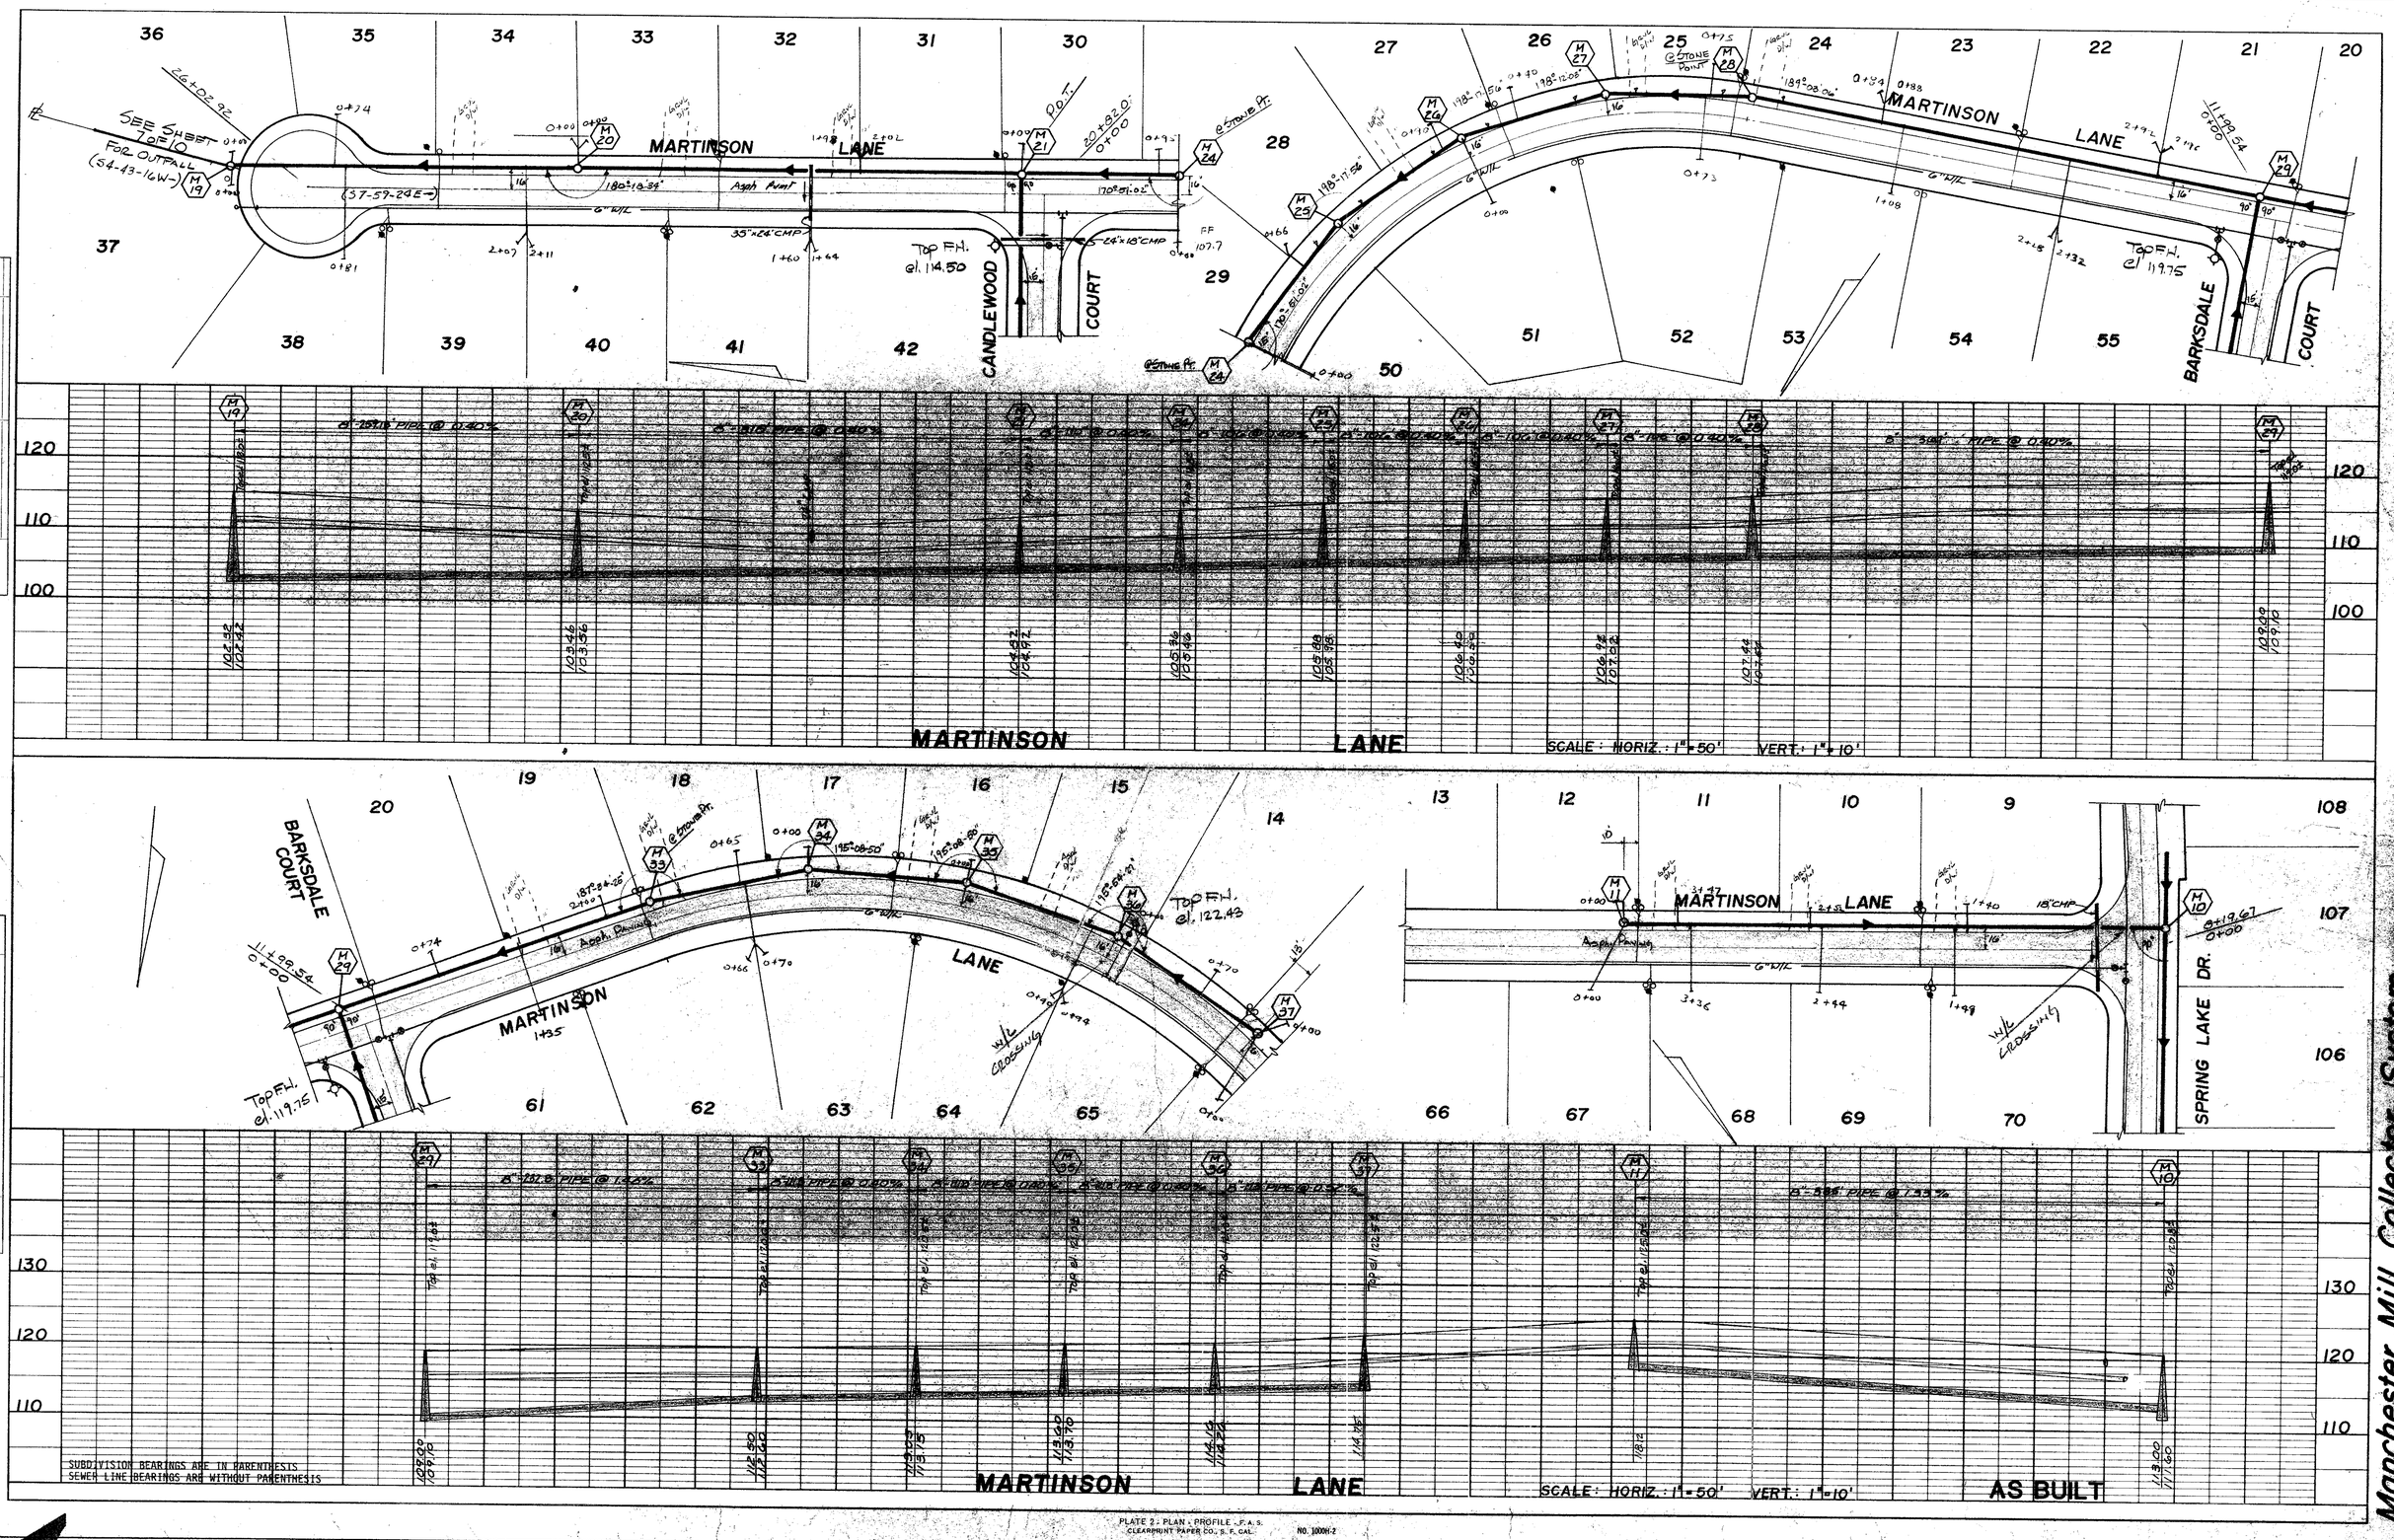

PLAN — SURVEYED, PLOTTED, LOT LAYOUT CHECKED, RT. OF WAY CHECKED — NOTE BOOK NO. — BY — DATE

PROFILE — SURVEYED, PLOTTED, GRADES CHECKED, B.M.'S NOTED, STRUCTURE NOTATIONS CHECKED — NOTE BOOK NO. — BY — DATE

PLATE 2 - PLAN - PROFILE - F.A.S. CLEARMONT PAPER CO., S. F., CAL. NO. 1000H-2

Manchester Mill Collector System

Sheet 9 of 10