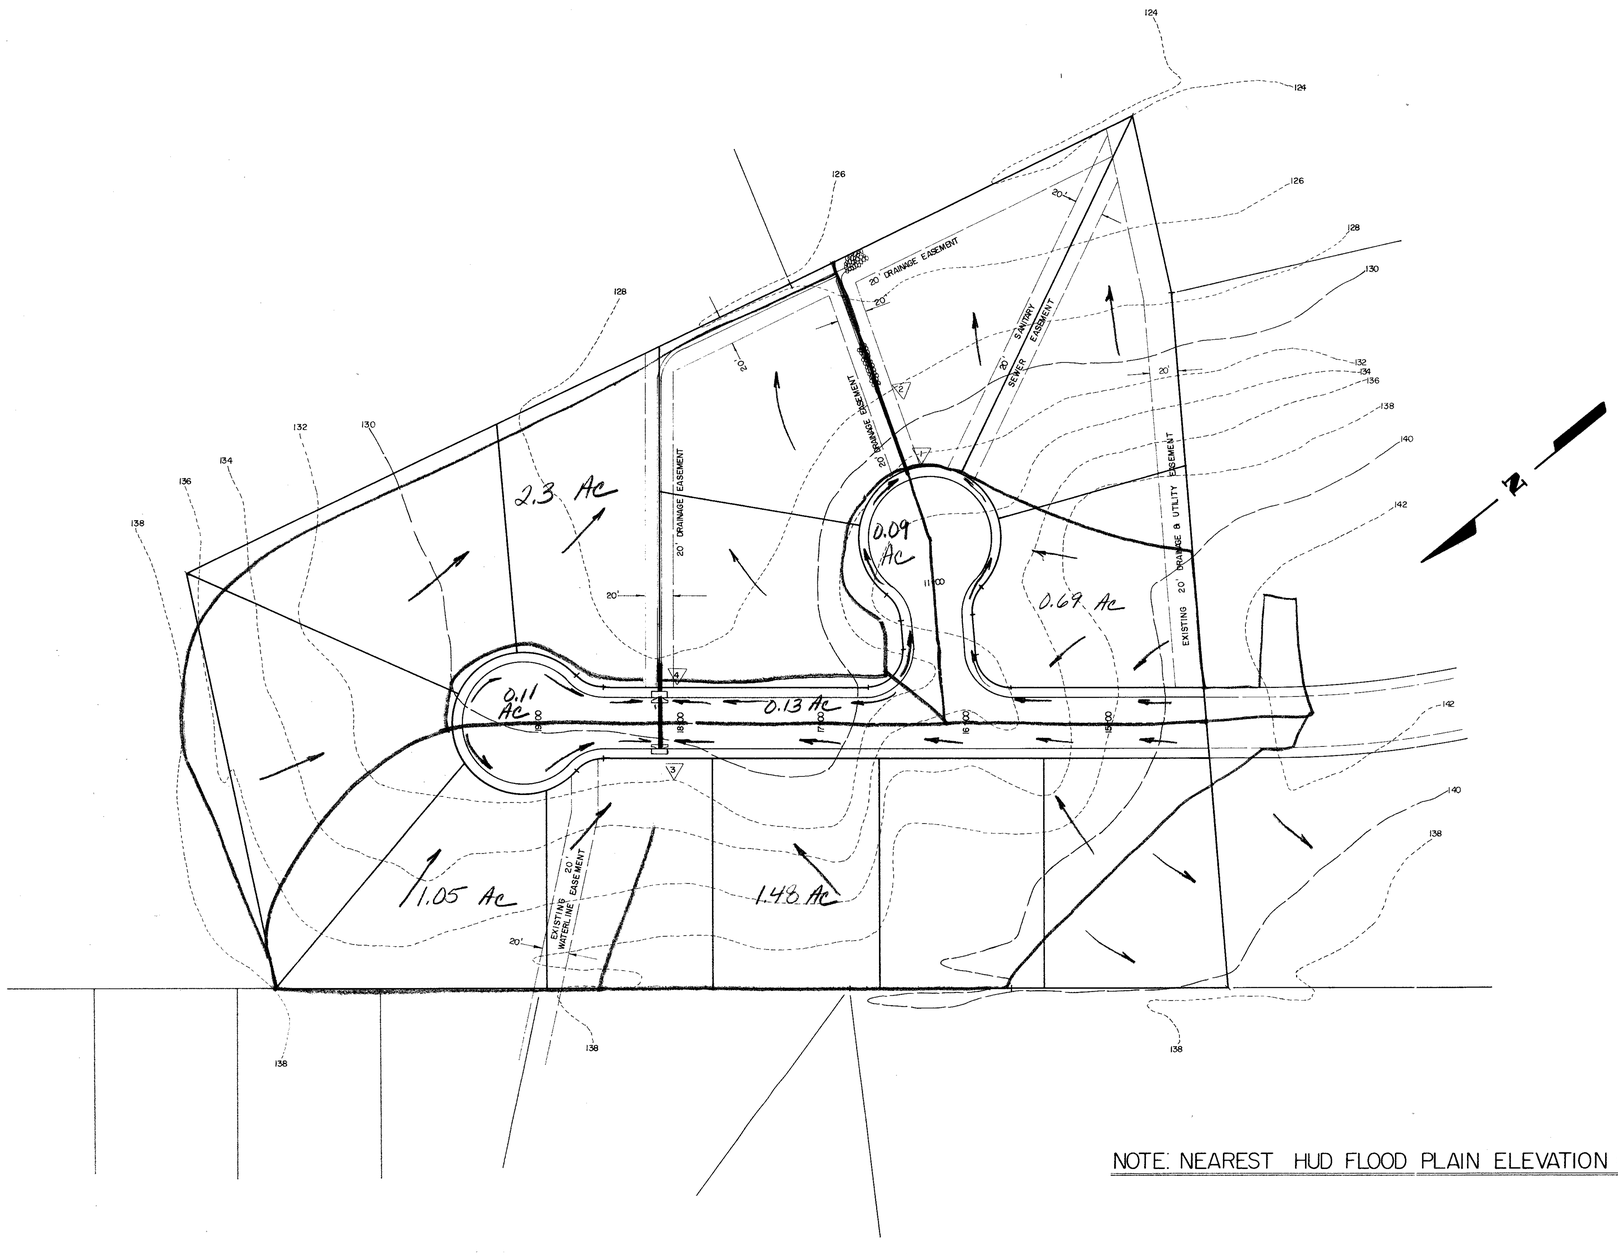

2.3

300 x 700

1/2 x 300 x 700

= 7.23

~~600~~

NOTE: NEAREST HUD FLOOD PLAIN ELEVATION = 111.0' M.S.L.

CHARLES C. TOWNES & ASSOCIATES
Engineers, Planners, Land Surveyors
110 Norfolk Ave., P.O. Box 97
Colonial Heights, Va. 23834
804-526-6766

PRINCE GEORGE COMMONS
PHASE II
BLAND DISTRICT
PRINCE GEORGE COUNTY, VIRGINIA

HYDRAULIC ANALYSIS

REVISIONS	
DATE	ITEM
6-27-85	
JULY 12, 1985	

DATE
MAY 30, 1985

SCALE
1" = 50'

DRAWN BY
HJH

CHECKED BY

F.B. #

SHEET #
1H