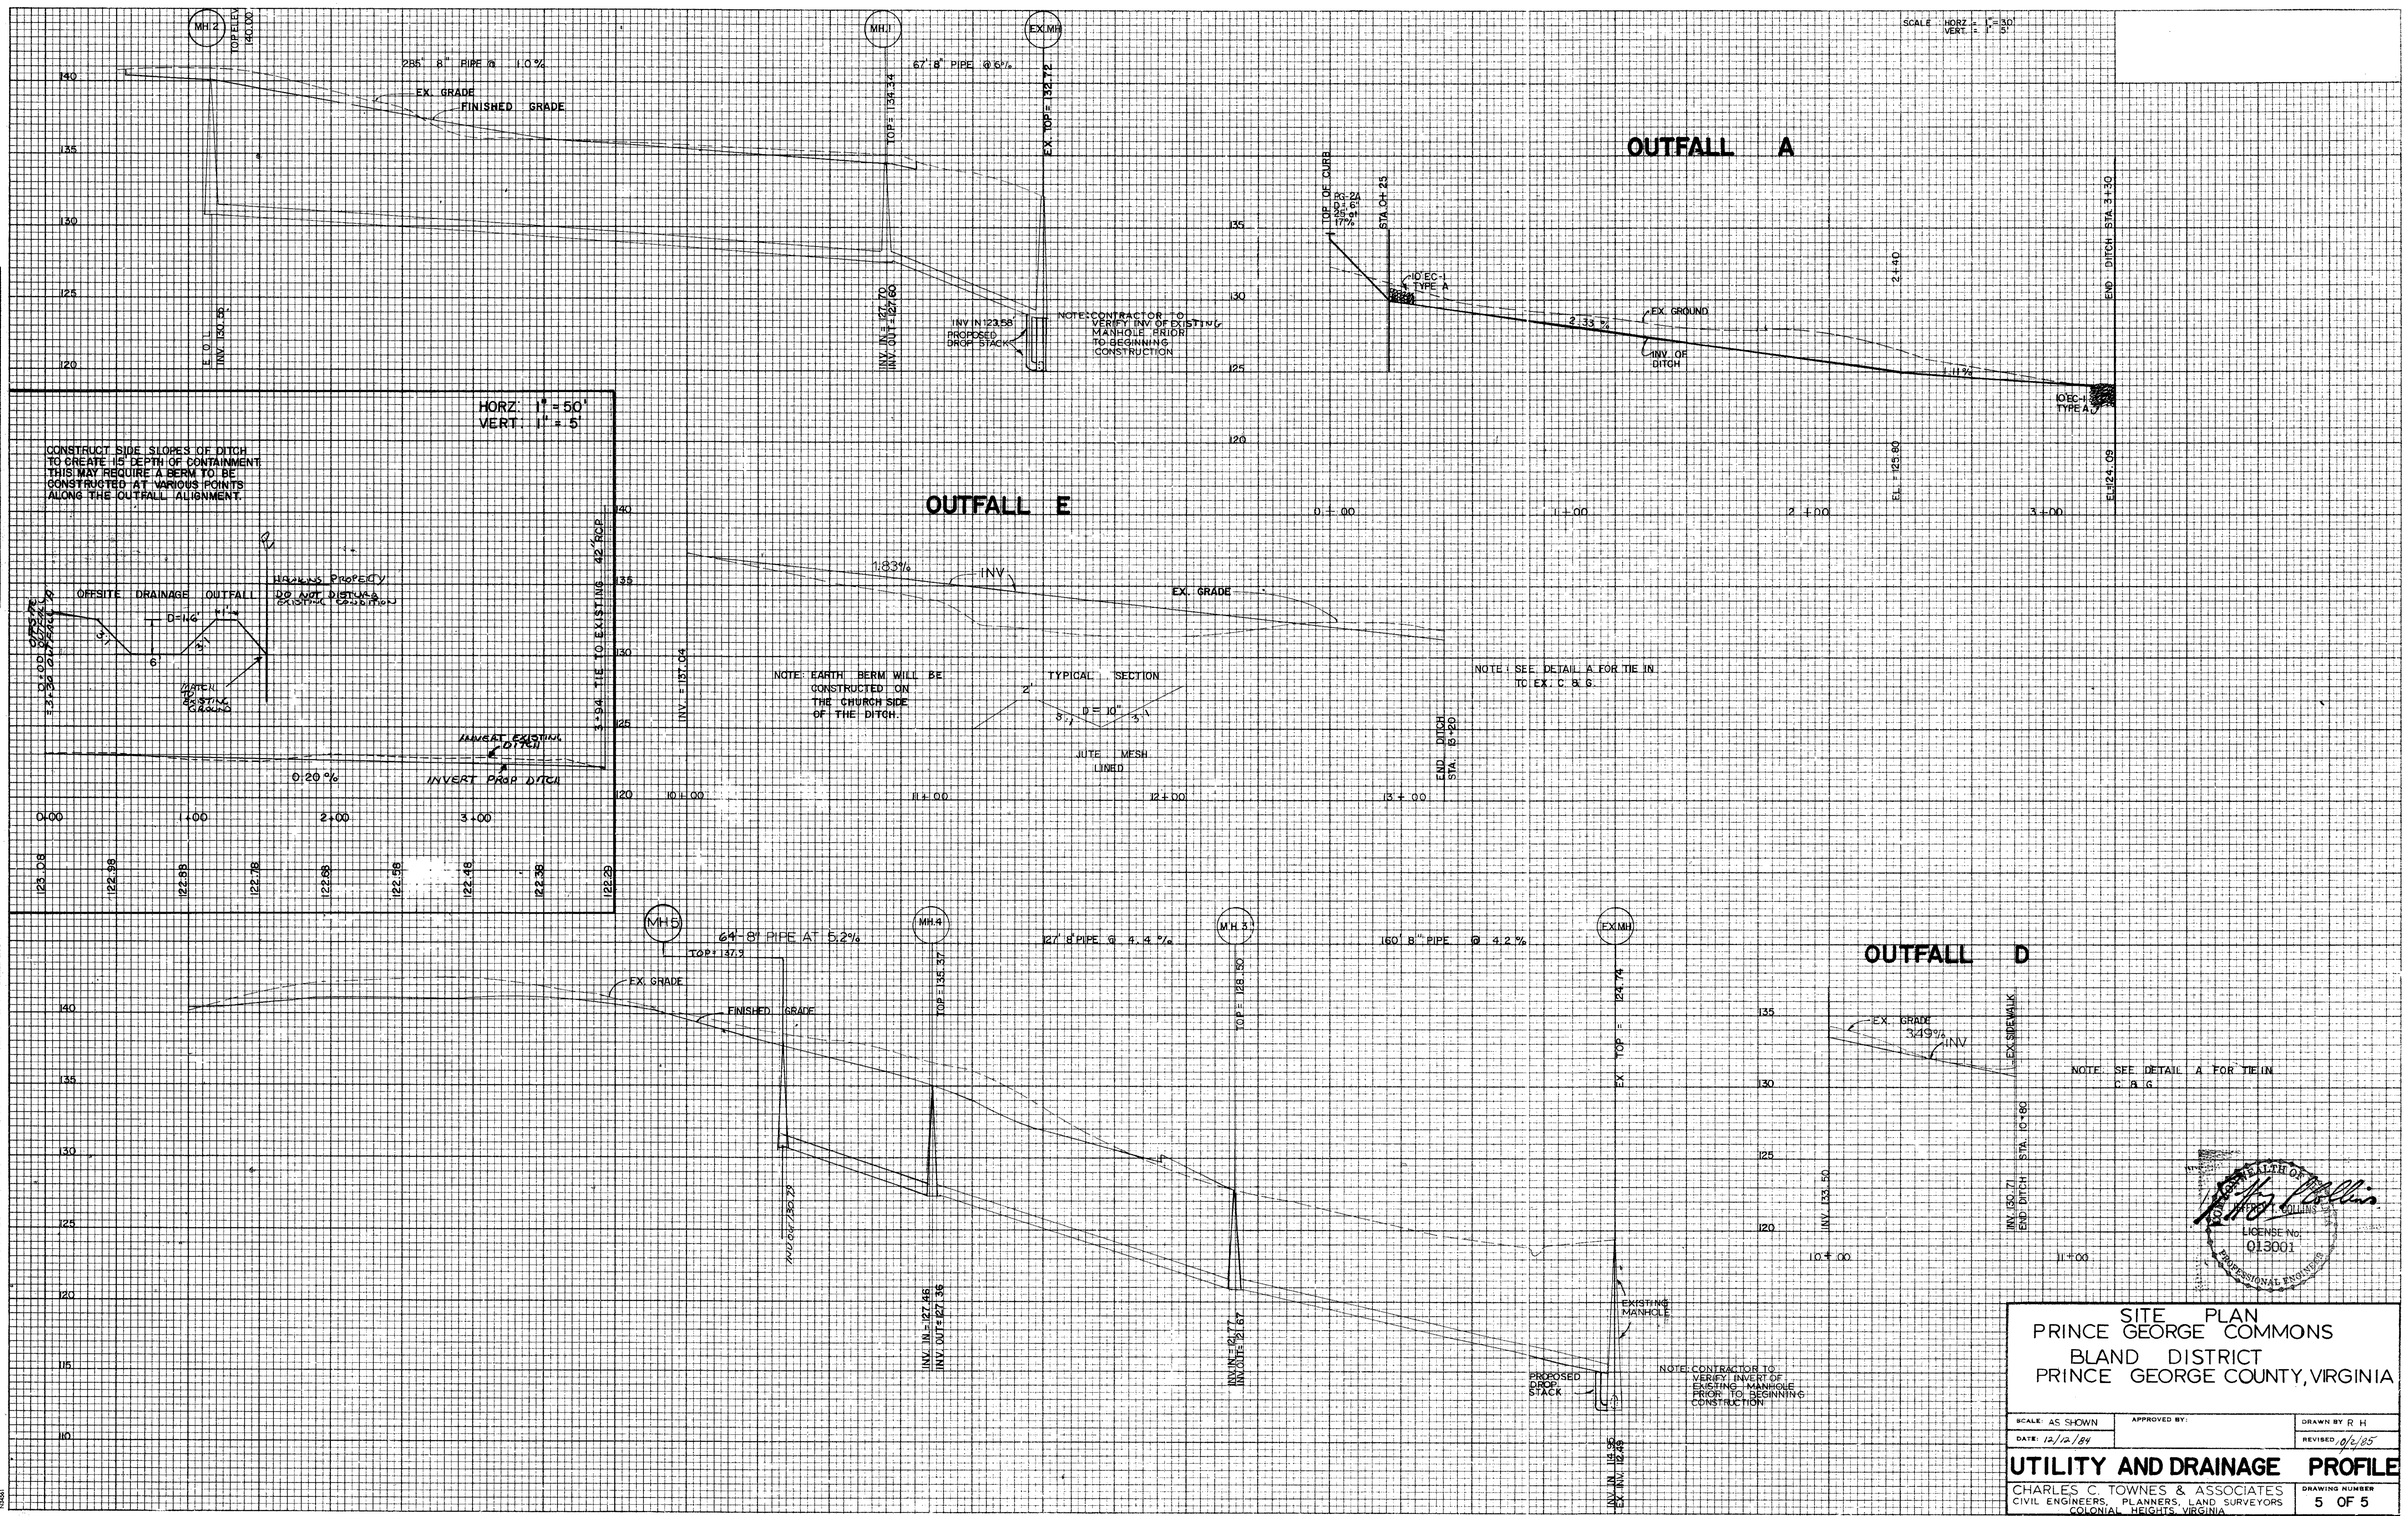

FINAL SURVEY		BY	DATE
NOTE BOOK	SURVEYED		
	PLOTTED		
	TRAVERSE		
	AREAS		
NO.	AREAS CHECKED		

ORIGINAL SURVEY		BY	DATE
NOTE BOOK	SURVEYED		
	PLOTTED		
	TRAVERSE		
	AREAS		
NO.	AREAS CHECKED		

SITE PLAN
PRINCE GEORGE COMMONS
BLAND DISTRICT
PRINCE GEORGE COUNTY, VIRGINIA

SCALE: AS SHOWN	APPROVED BY:	DRAWN BY R H
DATE: 12/12/84		REVISED 8/4/85

UTILITY AND DRAINAGE PROFILE

CHARLES C. TOWNES & ASSOCIATES
CIVIL ENGINEERS, PLANNERS, LAND SURVEYORS
COLONIAL HEIGHTS, VIRGINIA

DRAWING NUMBER 5 OF 5

REVISED 11/1/85 REMOVED 1 SUTENLINE
7/24/86 O/S OUTFALL
8/19/86

PLATE 3-FULL CROSS SECTION-FULL LINE