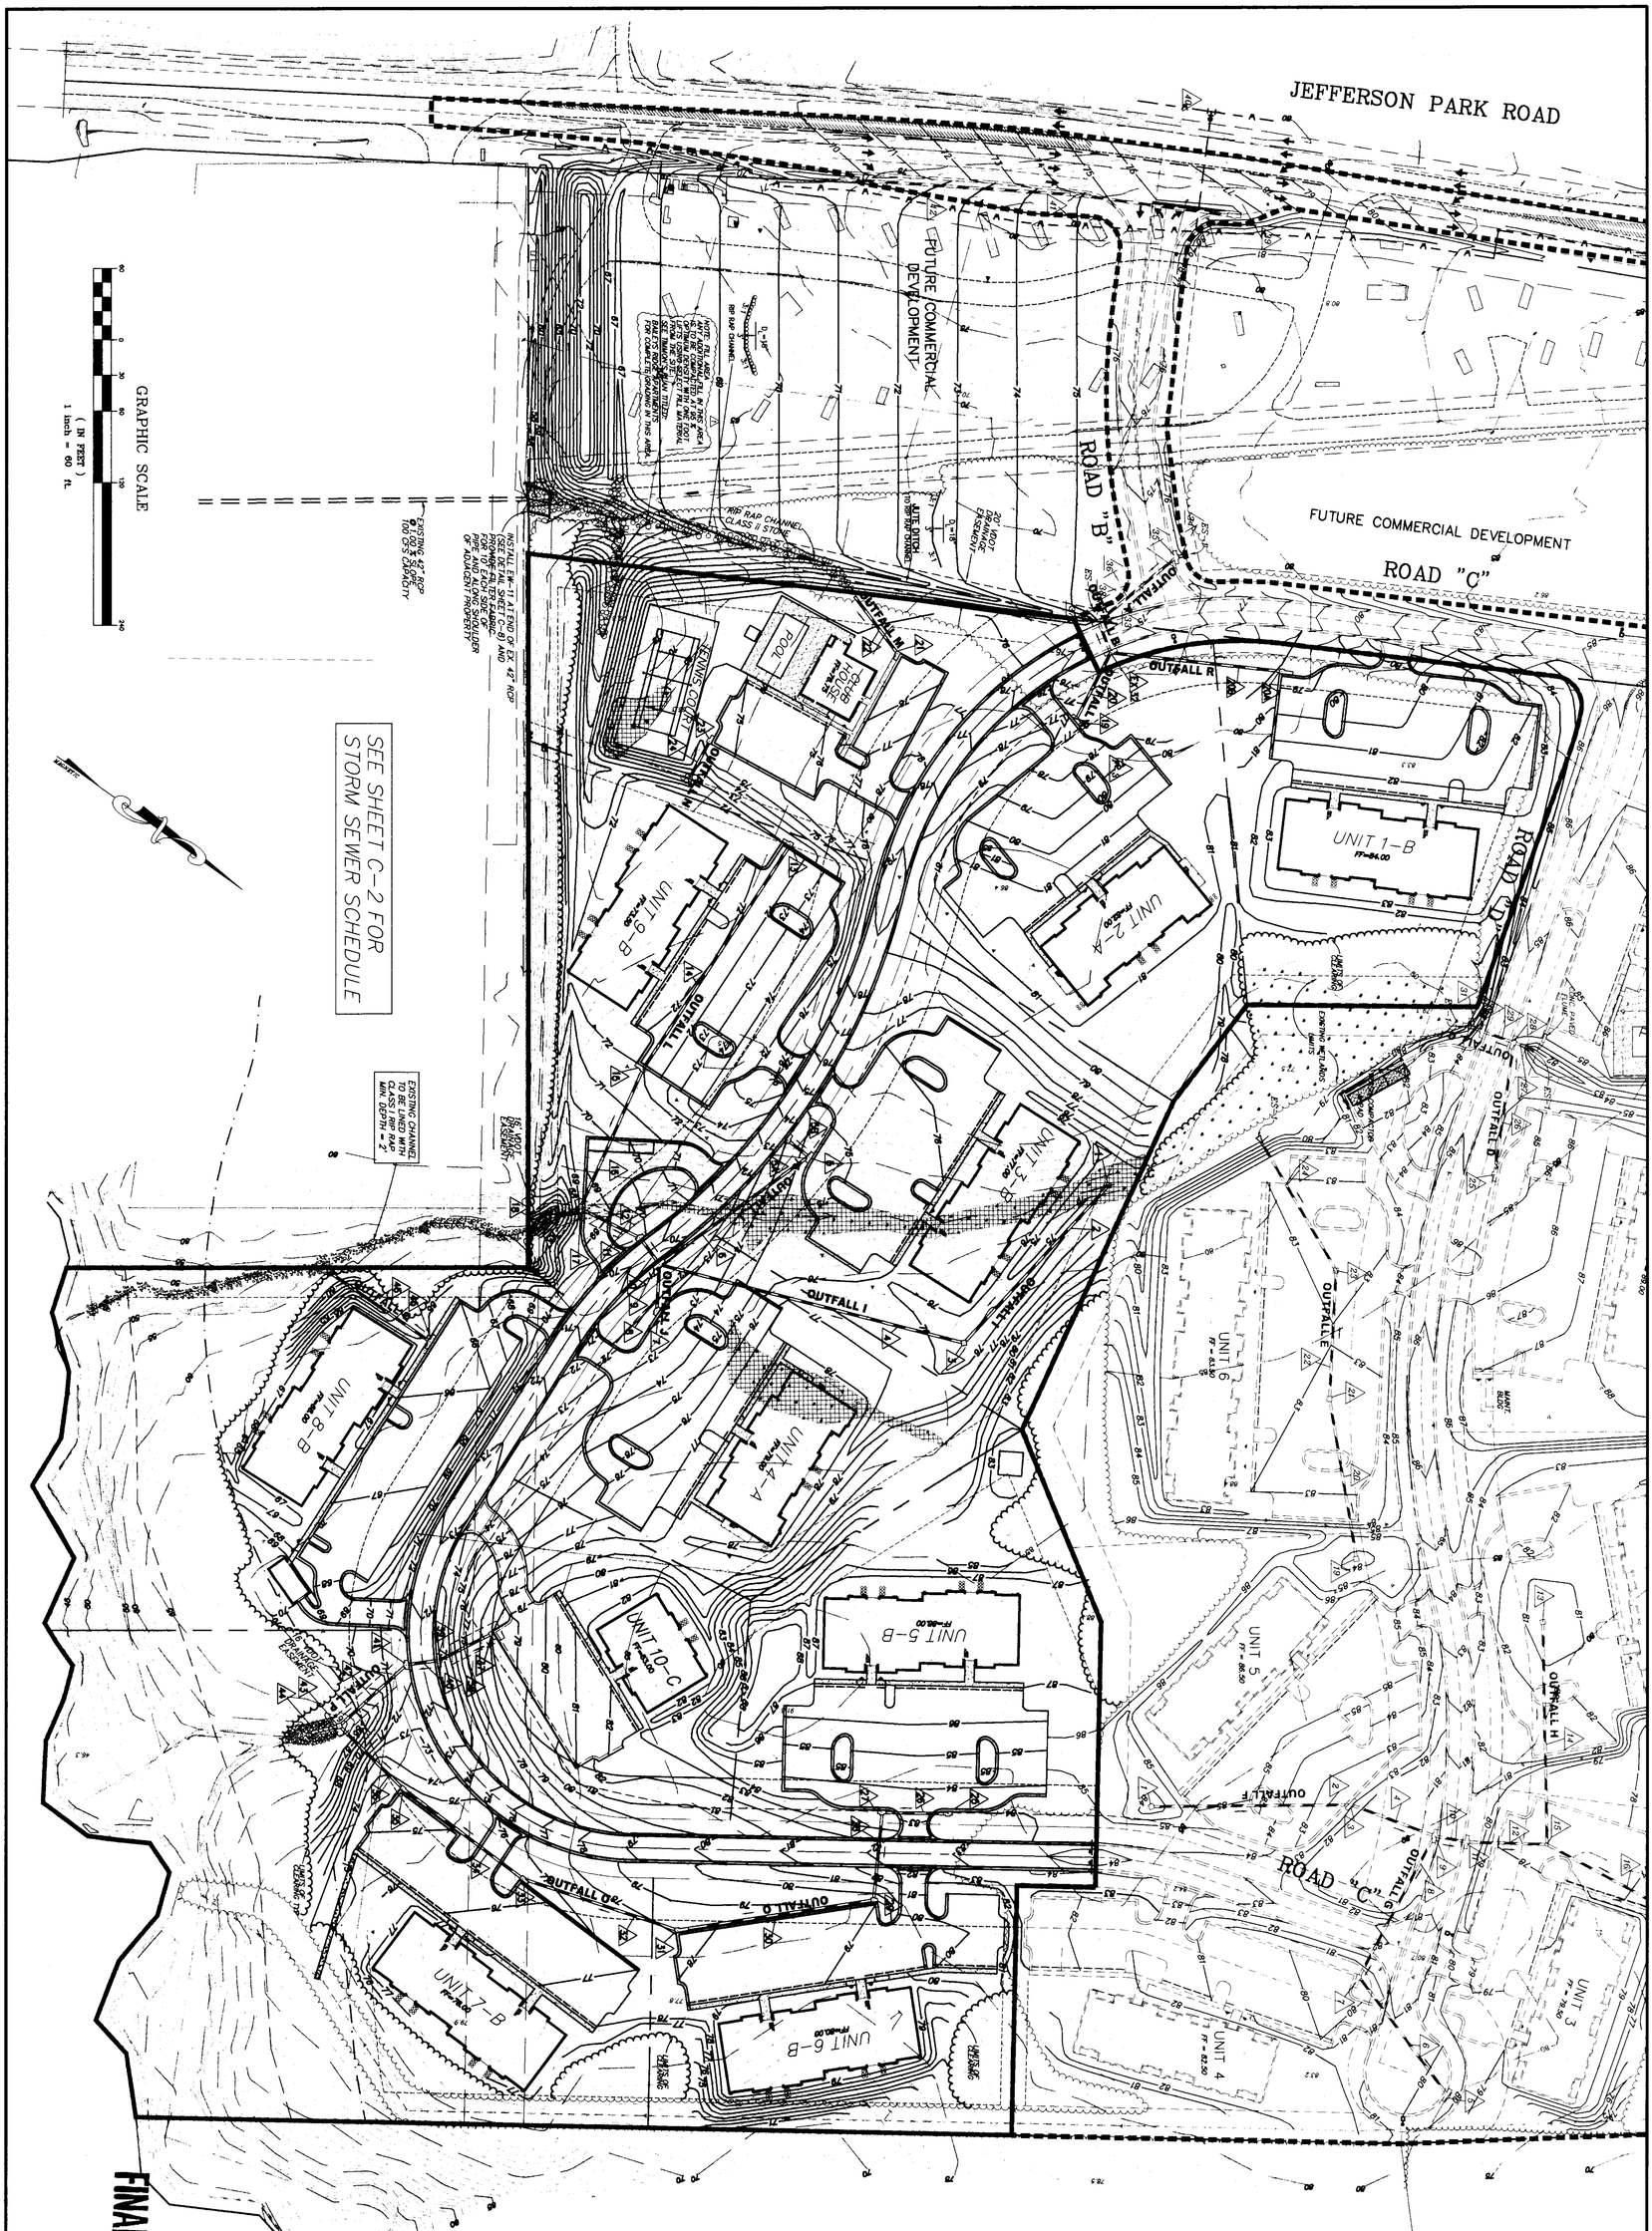

TIMMONS Founded 1953

PRINCE GEORGE COUNTY OFFICE
4411 CROSSINGS BOULEVARD
PRINCE GEORGE, VA 23875-1455
Telephone: 804-458-8685
Fax: 804-751-0798
e-mail: timmons3@timmons.com

CORPORATE OFFICE
711 N. COURTHOUSE ROAD
RICHMOND, VA 23236-4099
Telephone: 804-794-3500
Fax: 804-794-7639
Web Site: www.timmons.com

OTHER BRANCH OFFICES
Henrico County, VA • 804-262-7396
Hanover County, VA • 804-559-4520
Fredericksburg, VA • 540-891-4010
Kernersville, NC • 336-996-3598

THIS DRAWING PREPARED AT THE PRINCE GEORGE COUNTY OFFICE

ENGINEERS * SURVEYORS * PLANNERS * LANDSCAPE ARCHITECTS * ENVIRONMENTAL SCIENTISTS * GEOGRAPHIC INFORMATION SYSTEMS CONSULTANTS * CONSTRUCTION MANAGERS

PRINCE GEORGE APARTMENTS

BLAND DISTRICT • PRINCE GEORGE COUNTY, VIRGINIA

GRADING PLAN

JOB NO.	17713
SHEET NO.	C-5
SCALE	1" = 50'
CHECKED BY	D. JOHNSON
DESIGNED BY	L. GILLIAM
DRAWN BY	L. GILLIAM
DATE	4-15-98

DATE		REVISION DESCRIPTION
7-7-98	1	ENGINEER'S REVISIONS
3-15-99		COUNTY AND VDOT COMMENTS
4-28-99		LINE EXISTING CHANNEL WITH RIP RAP

COMMONWEALTH OF VIRGINIA
DERRICK A. JOHNSON
No. 24761
PROFESSIONAL ENGINEER

These plans and associated documents are the exclusive property of TIMMONS and may not be reproduced in whole or in part and shall not be used for any purpose whatsoever, inclusive, but not limited to construction, bidding, and/or construction staking without the express written consent of TIMMONS.