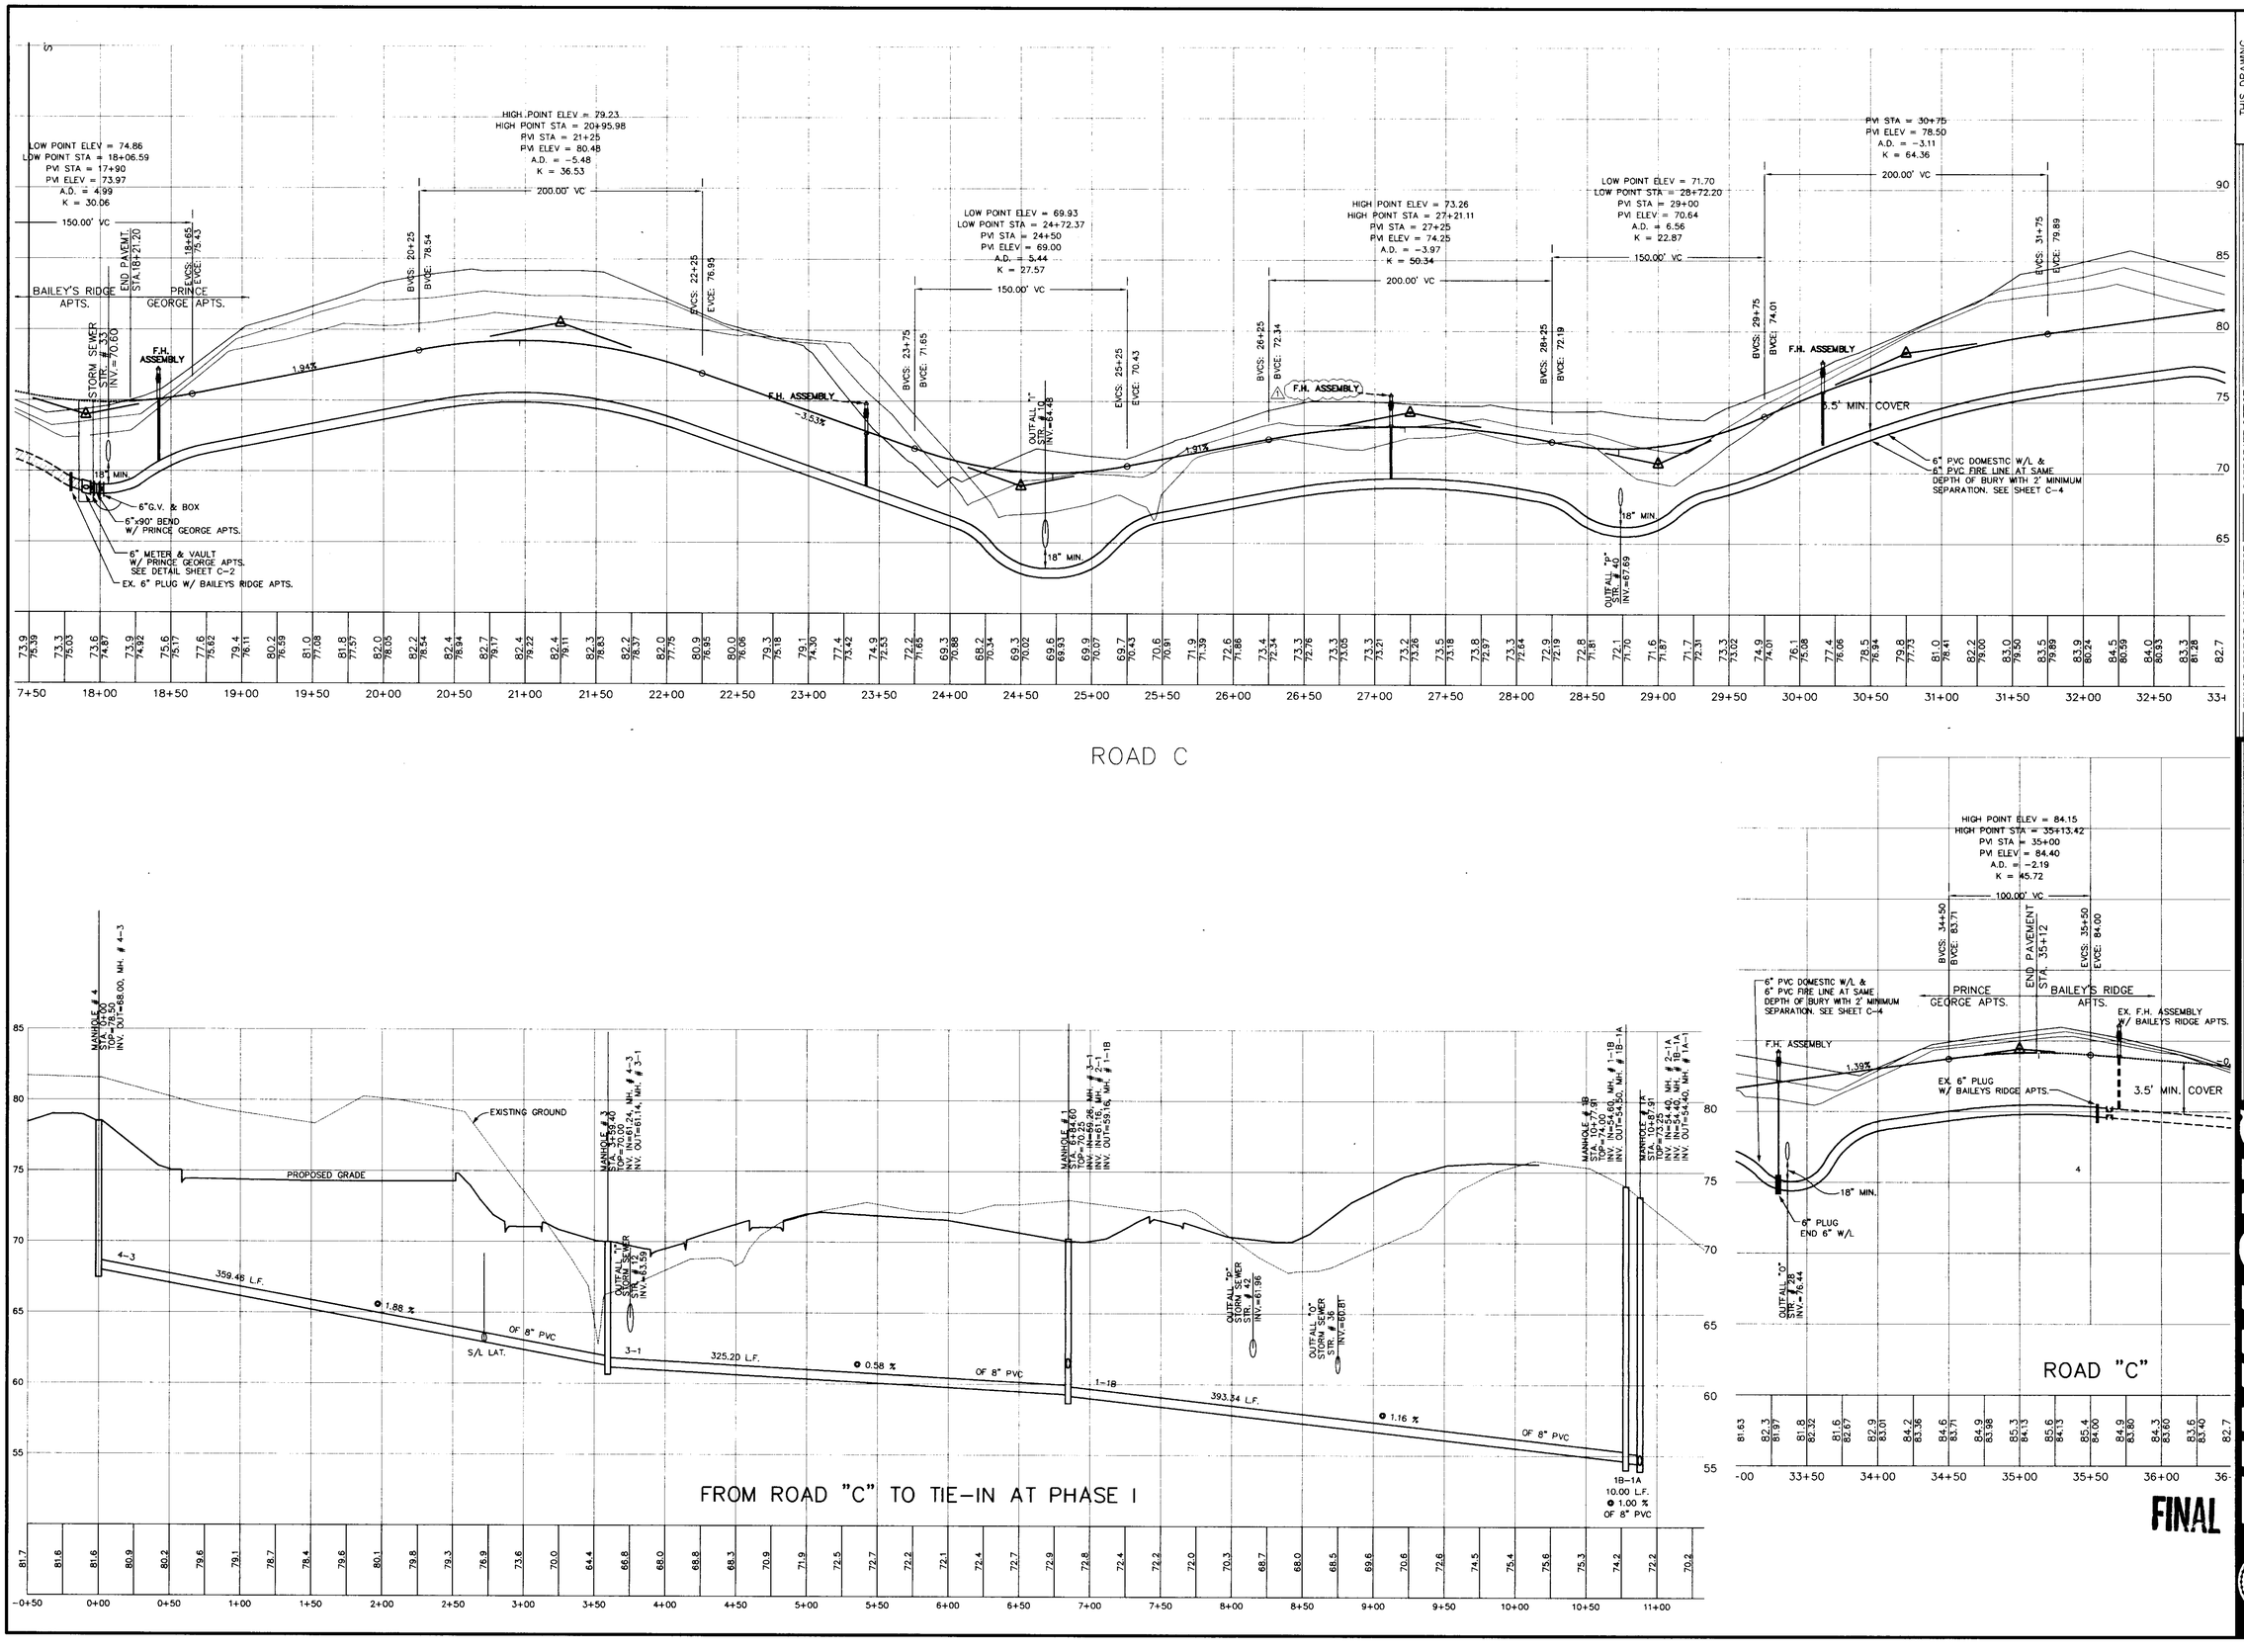

FINAL

THIS DRAWING PREPARED BY THE PRINCE GEORGE COUNTY OFFICE

COMMONWEALTH OF VIRGINIA
DERRICK A. JOHNSON
No. 24761
PROFESSIONAL ENGINEER

CORPORATE OFFICE
711 N. COURTHOUSE ROAD
Henrico County, VA • 804-262-7398
Hanover County, VA • 804-559-4520
Richmond, VA • 804-794-3500
Fax: 804-784-7639
Kernersville, NC • 336-996-3598
Web Site: www.timmons.com

OTHER BRANCH OFFICES
Henrico County, VA • 804-559-4520
Hanover County, VA • 804-559-4520
Richmond, VA • 804-794-3500
Kernersville, NC • 336-996-3598

PRINCE GEORGE COUNTY OFFICE
4411 CROSSINGS BOULEVARD
Prince George, VA • 804-458-8455
Telephone: 804-458-8455
Fax: 804-751-0798
e-mail: timmons3@timmons.com

DATE	REVISION DESCRIPTION
7-7-98	BAILEY'S RIDGE REVISION
3-15-99	COUNTY AND VDOT COMMENTS
4-15-99	ADDED MANHOLE 1A
4-15-99	ADDED MANHOLE 1B, 2" BLOW-OFF
4-28-99	LOWERED INVERT MANHOLE 1B

DATE: 4-15-98
DRAWN BY: L. GILLIAM
DESIGNED BY: L. GILLIAM
CHECKED BY: D. JOHNSON
SCALE: HORZ.: 1"=50' VERT.: 1"=5'

TIMMONS Founded 1953

ENGINEERS * SURVEYORS * PLANNERS * LANDSCAPE ARCHITECTS * ENVIRONMENTAL SCIENTISTS * GEOGRAPHIC INFORMATION SYSTEMS CONSULTANTS * CONSTRUCTION MANAGERS

PRINCE GEORGE APARTMENTS

BLAND DISTRICT • PRINCE GEORGE COUNTY, VIRGINIA

ROAD PROFILES

JOB NO. 17713

SHEET NO. C-6

These plans and associated documents are the exclusive property of TIMMONS and may not be reproduced in whole or in part and shall not be used for any purpose whatsoever, inclusive, but not limited to construction, bidding, and/or construction staking without the express written consent of TIMMONS.

K:\DRAW\17713-PRINCEGEORGE(APTS)\Sheet16.dwg Wed Apr 28 15:30:54 1999 SRB, TRI-CITIES OFFICE