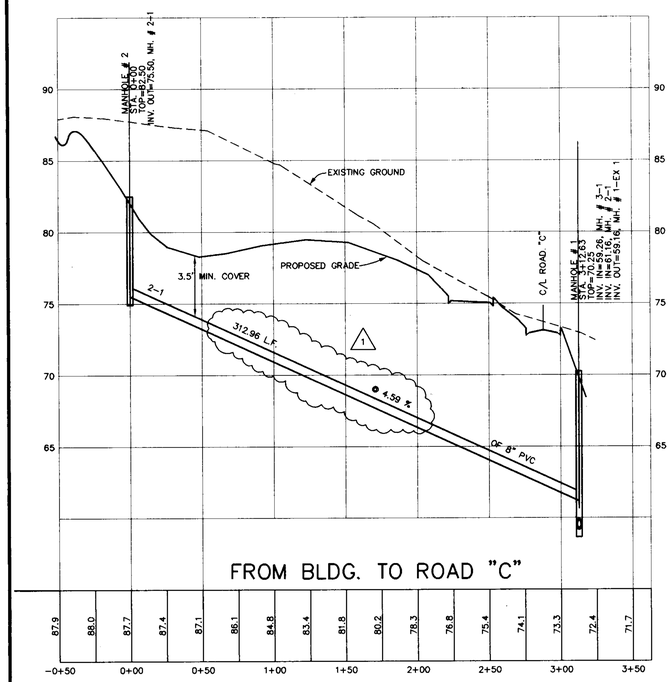

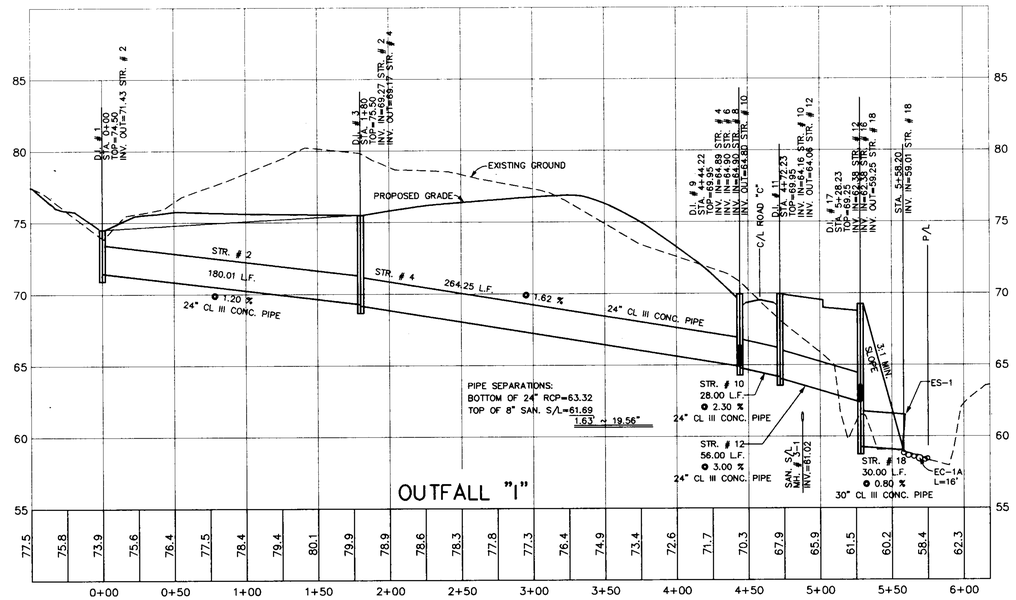

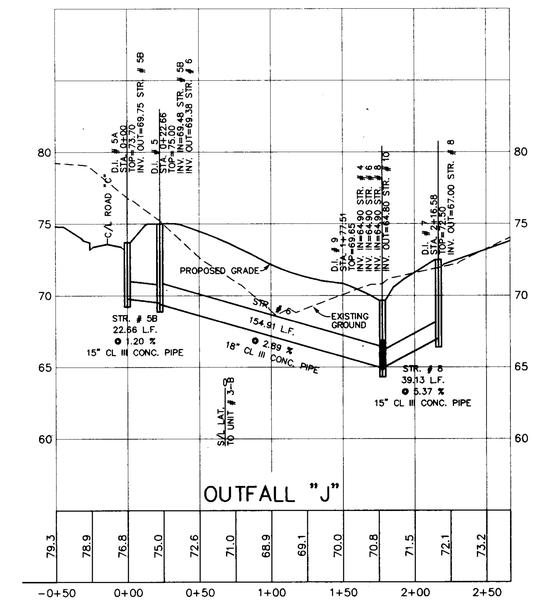

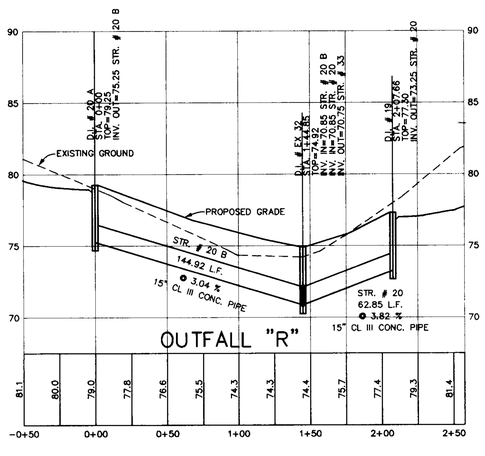

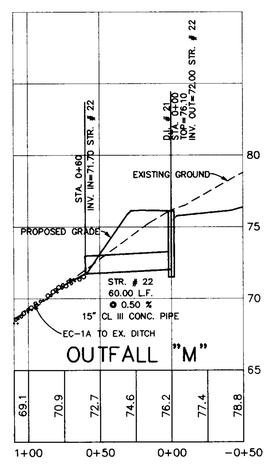

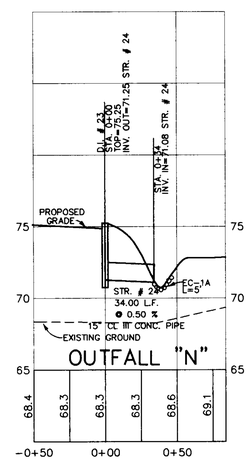

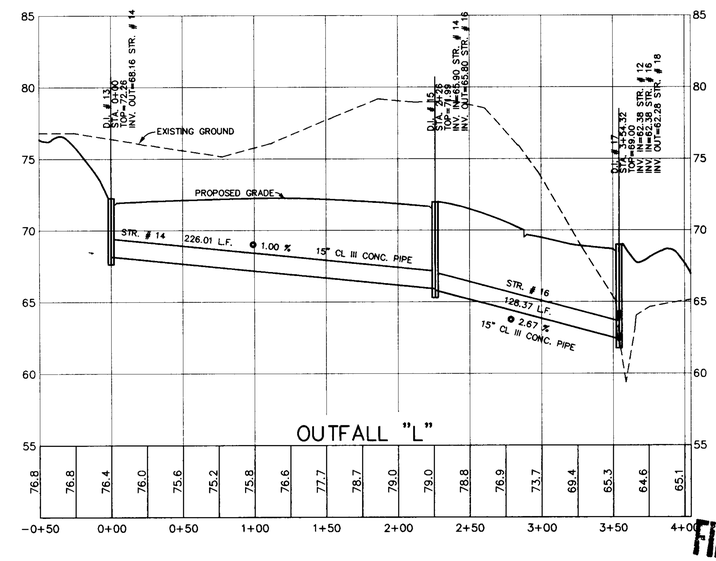

FINAL

THIS DRAWING PREPARED AT THE PRINCE GEORGE COUNTY OFFICE

COMMONWEALTH OF VIRGINIA
DERRICK A. JOHNSON
No. 24761
3-16-99
PROFESSIONAL ENGINEER

PRINCE GEORGE COUNTY OFFICE
7451 CROSSING SQUARE RD.
PRINCE GEORGE, VA. 23875-5955
Telephone: 804-458-8685
Fax: 804-751-0798
e-mail: timmons@timmons.com

CORPORATE OFFICE
7001 COURTHOUSE RD.
RICHMOND, VA. 23230-4089
Telephone: 804-794-3500
Fax: 804-794-7639
Web Site: www.timmons.com

OTHER BRANCH OFFICES
Henrico County, VA • 804-262-7398
Chesterfield County, VA • 804-463-4500
Fredericksburg, VA • 540-891-4010
Kernersville, NC • 336-996-3598

DATE	REVISION DESCRIPTION
7-7-98	BAILEY'S RIDGE APARTMENT REVISIONS
3-15-99	COUNTY AND VDOT COMMENTS

ENGINEERS * SURVEYORS * PLANNERS * LANDSCAPE ARCHITECTS * ENVIRONMENTAL SCIENTISTS * GEOGRAPHIC INFORMATION SYSTEMS CONSULTANTS * CONSTRUCTION MANAGERS

TIMMONS Founded 1953

PRINCE GEORGE APARTMENTS

BLAND DISTRICT • PRINCE GEORGE COUNTY, VIRGINIA

SANITARY AND STORM SEWER PROFILES

DATE	4-15-98
DRAWN BY	L. GILLIAM
DESIGNED BY	L. GILLIAM
CHECKED BY	D. JOHNSON
SCALE	HORZ.: 1"=50' VERT.: 1"=5'
JOB NO.	17713
SHEET NO.	C-7

These plans and associated documents are the exclusive property of TIMMONS and may not be reproduced in whole or in part and shall not be used for any purpose whatsoever, including, but not limited to construction, bidding, and/or construction staking without the express written consent of TIMMONS.

K:\DRAW\17713-PRINCEGEORGEAPTS\Sheet7.dwg Tue Mar 16 11:52:03 1999 SRB, TRI-CITIES OFFICE