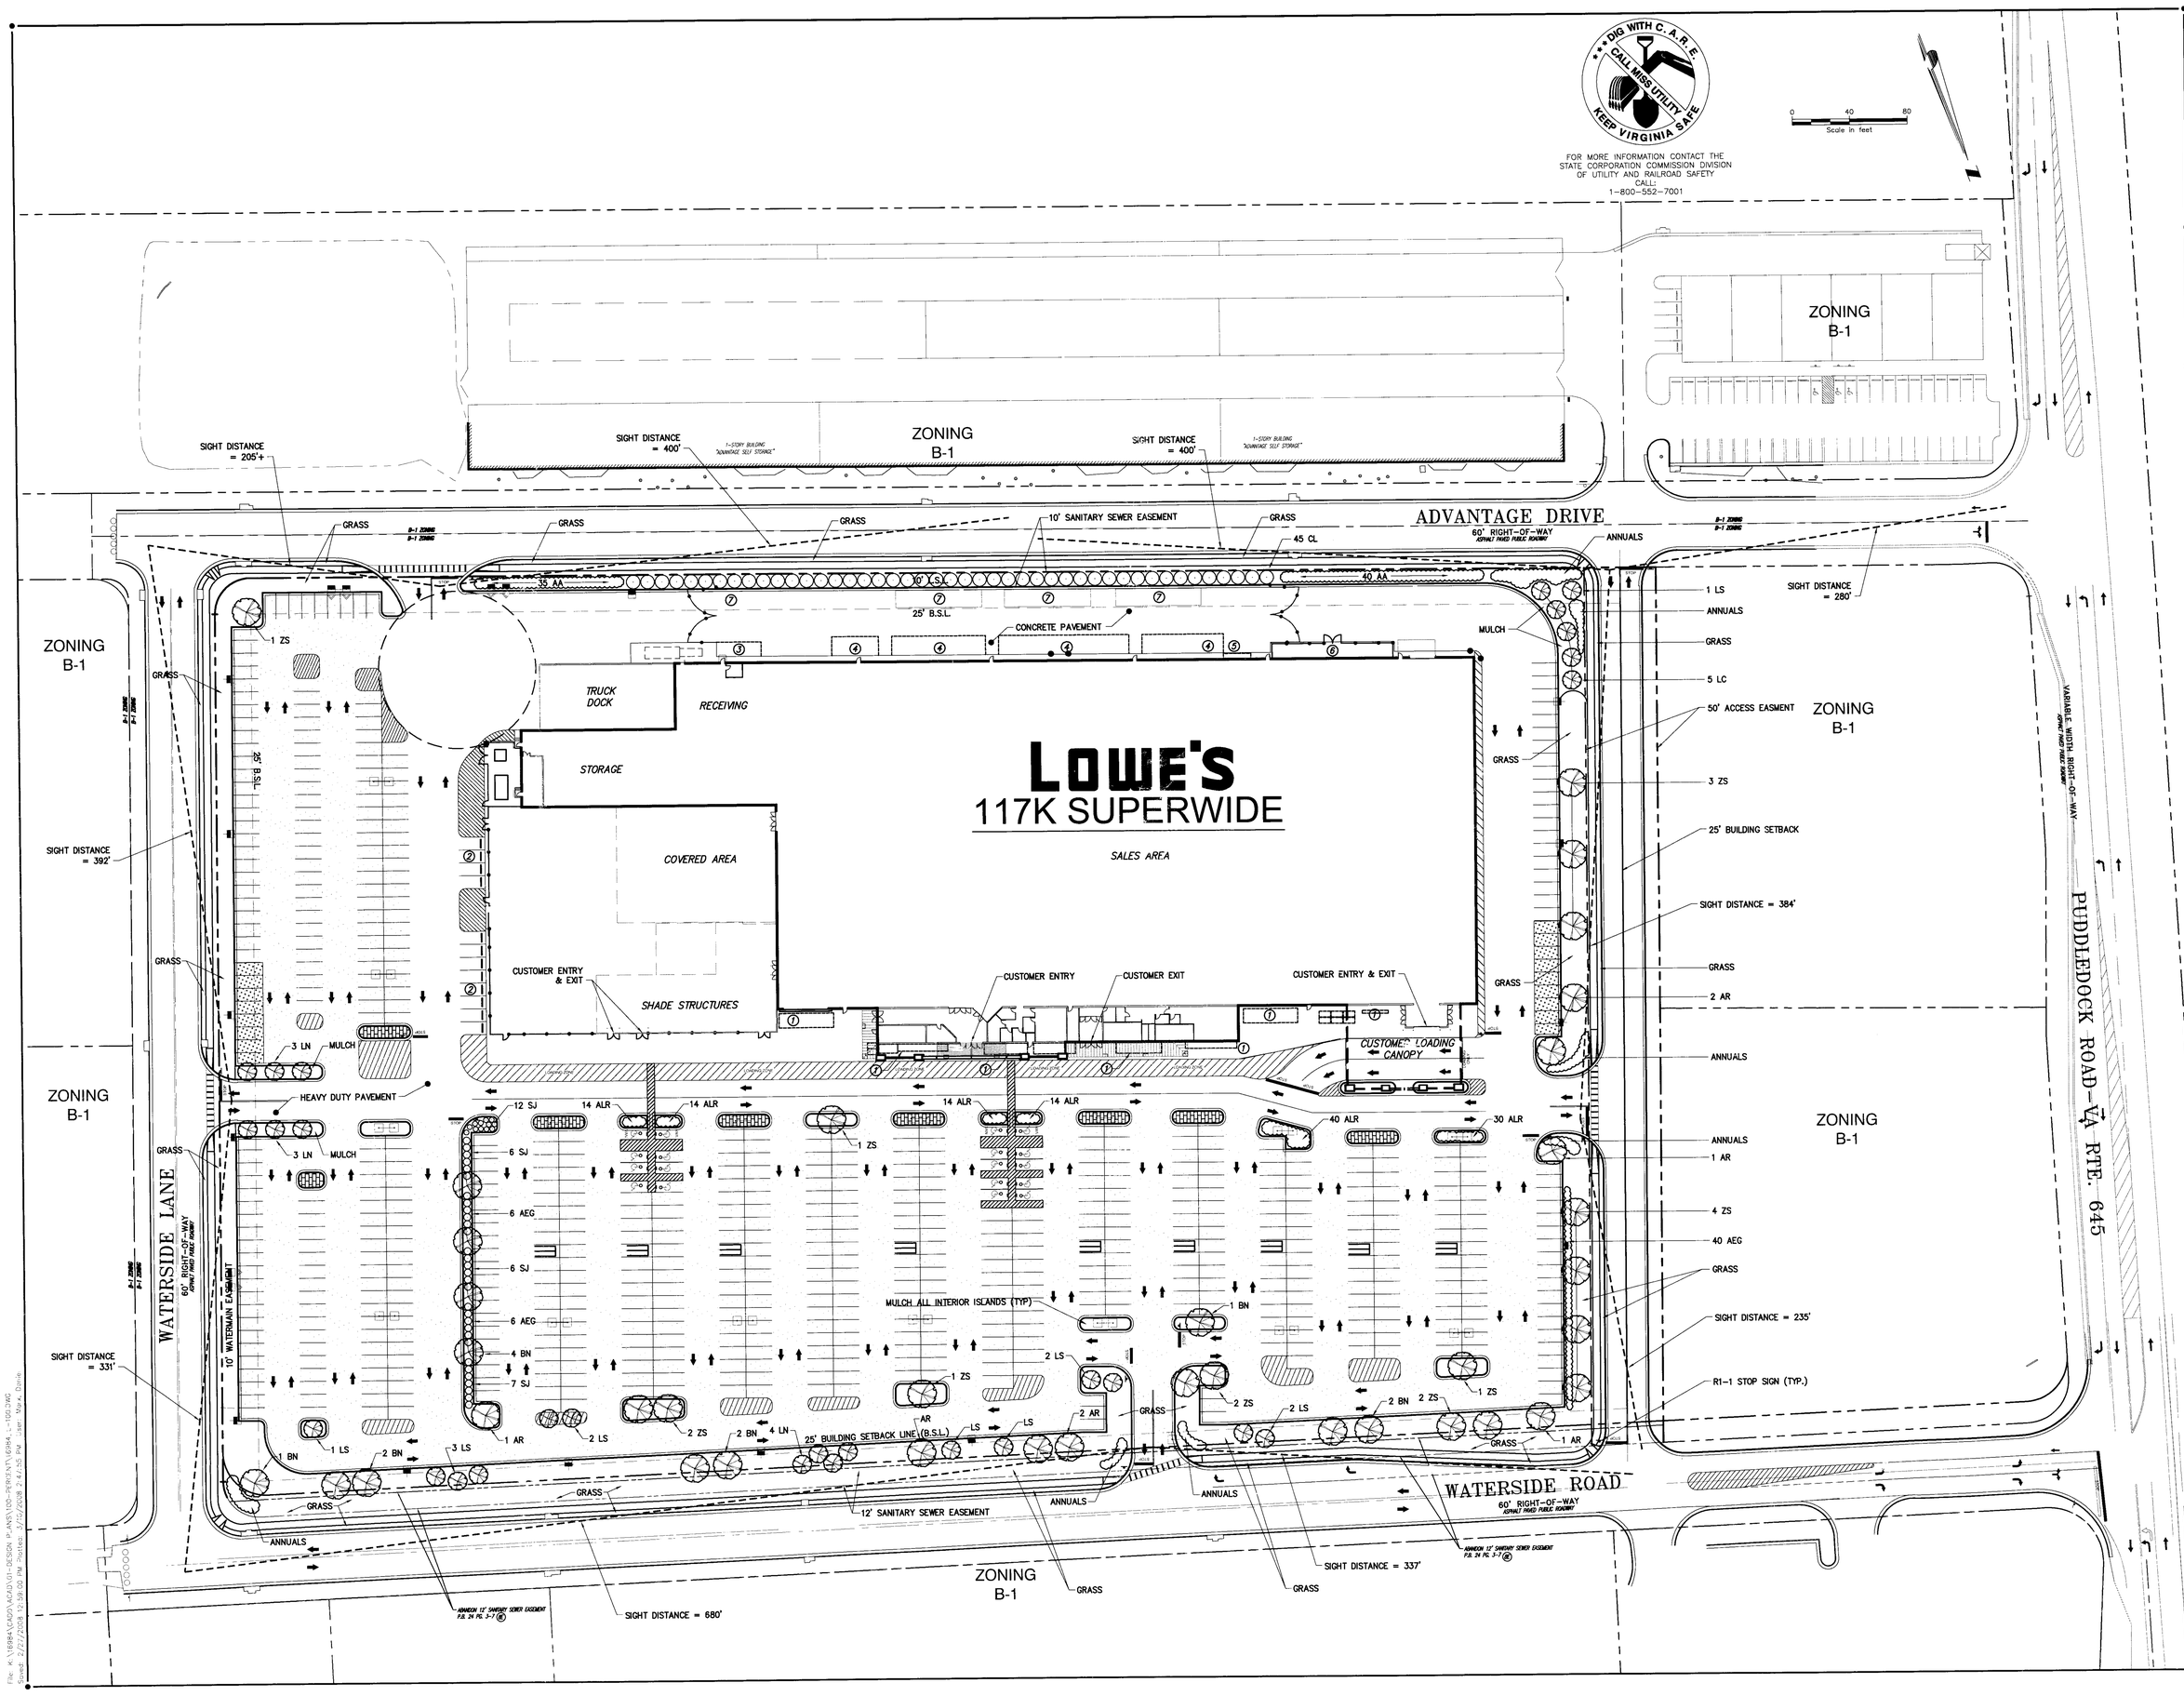

REVISIONS

◇ PRE BID SET ISSUE DATE △ POST BID SET ISSUE DATE

DATE		DESCRIPTION
12-14-07	◇	County Comments
01-24-08	◇	VDOT Comments
02-12-08	△	VDOT Comments
02-27-08	△	VDOT Comments
02-27-08	△	County Comments

COMMONWEALTH OF VIRGINIA
LIC. NO. 31630
PROFESSIONAL ENGINEER

CLOUGH HARBOUR & ASSOCIATES LLP
10800 Midlothian Turnpike, The Winchester Building, Suite 303 · Richmond, VA 23235-4700
Main: (804) 897-3364 · www.cloughharbour.com

LOWE'S HOME CENTERS, INC.
P.O. BOX 1111
N. WILKESBORO, NC 28656
336.658.4000 (V) 336.658.3257 (F)

THIS DRAWING IS THE PROPERTY OF LOWE'S HOME CENTERS, INC. ANY USE OR REPRODUCTION IN WHOLE OR PART IS PROHIBITED WITHOUT THE EXPRESSED WRITTEN CONSENT OF LOWE'S HOME CENTERS, INC. COPYRIGHT 2004 ALL RIGHTS RESERVED

LOWE'S

LANDSCAPE PLAN
LOWE'S OF PRINCE GEORGE, VA
117 K SUPER WIDE
PRINCE GEORGE, VA

PROJECT No. 16984 | DRAWN BY: KAW | CHECKED BY: ISH

ORIGINAL ISSUE DATE: 11-05-07
PERMIT SET ISSUE DATE: 12-14-07
CONSTRUCTION SET ISSUE DATE:
DRAWING NUMBER:

L-100

File: K:\16984\CADD\ACAD\01-DESIGN PLANS\100-PERMIT\16984_L-100.DWG
Saved: 2/27/2008 12:59:00 PM Plotted: 3/10/2008 2:41:55 PM User: Mark Davis