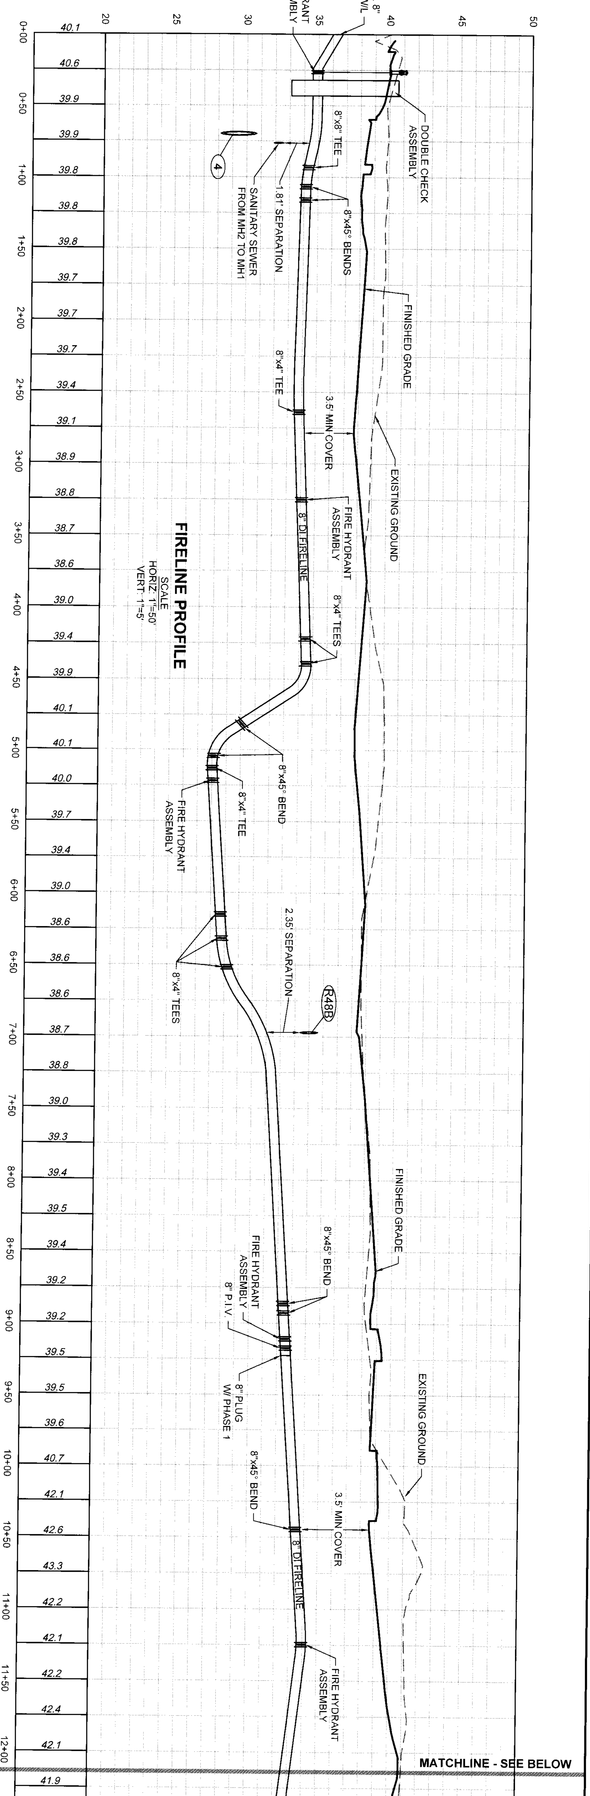

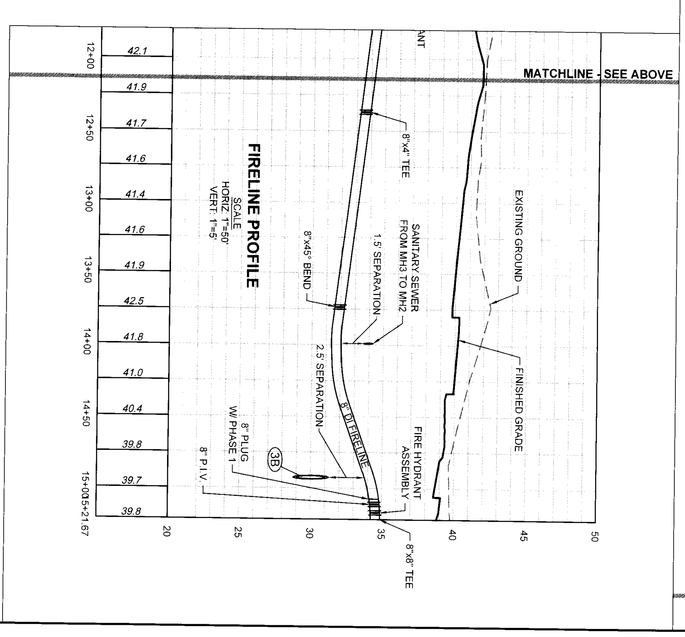

TIMMONS GROUP

YOUR VISION ACHIEVED THROUGH OURS.

THIS DRAWING PREPARED AT THE
TRI-CITIES OFFICE
4701 Owens Way, Suite 900 | Prince George, VA 23875
TEL 804.458.8685 FAX 804.458.1511 www.timmons.com

COMMONWEALTH OF VIRGINIA
KATHLEEN M. HALPAUS
Lic. No. 402944
PROFESSIONAL ENGINEER
10/4/13

PUDDLEDOCK PLACE APARTMENTS

BLAND DISTRICT - PRINCE GEORGE COUNTY - VIRGINIA

WATERLINE PROFILES

SHEET NO.	C3.2
JOB NO.	33180
SCALE	H: 1"=50' V: 1"= 5'
DRAWN BY	D. JOHNSON
CHECKED BY	K. HALPAUS
DESIGNED BY	K. HALPAUS
DATE	28 SEPT. 2012

DATE	REVISION DESCRIPTION
12-14-12	COUNTY COMMENTS
3-6-13	COUNTY COMMENTS
8-21-13	AMMENDMENT TO APPROVED PLAN
9-19-13	UTILITY REVISIONS
10-4-13	COUNTY COMMENTS

These plans and associated documents are the exclusive property of TIMMONS GROUP and may not be reproduced in whole or in part and shall not be used for any purpose whatsoever, inclusive, but not limited to construction, bidding, and/or construction staking without the express written consent of TIMMONS GROUP.