ORIGINAL SURVEY		BY	DATE
NOTE BOOK	SURVEYED		
	PLOTTED		
	TEMPLATE		
	AREAS		
NO.	AREAS CHECKED		

FINAL SURVEY		BY	DATE
NOTE BOOK	SURVEYED		
	PLOTTED		
	TEMPLATE		
	AREAS		
NO.	AREAS CHECKED		

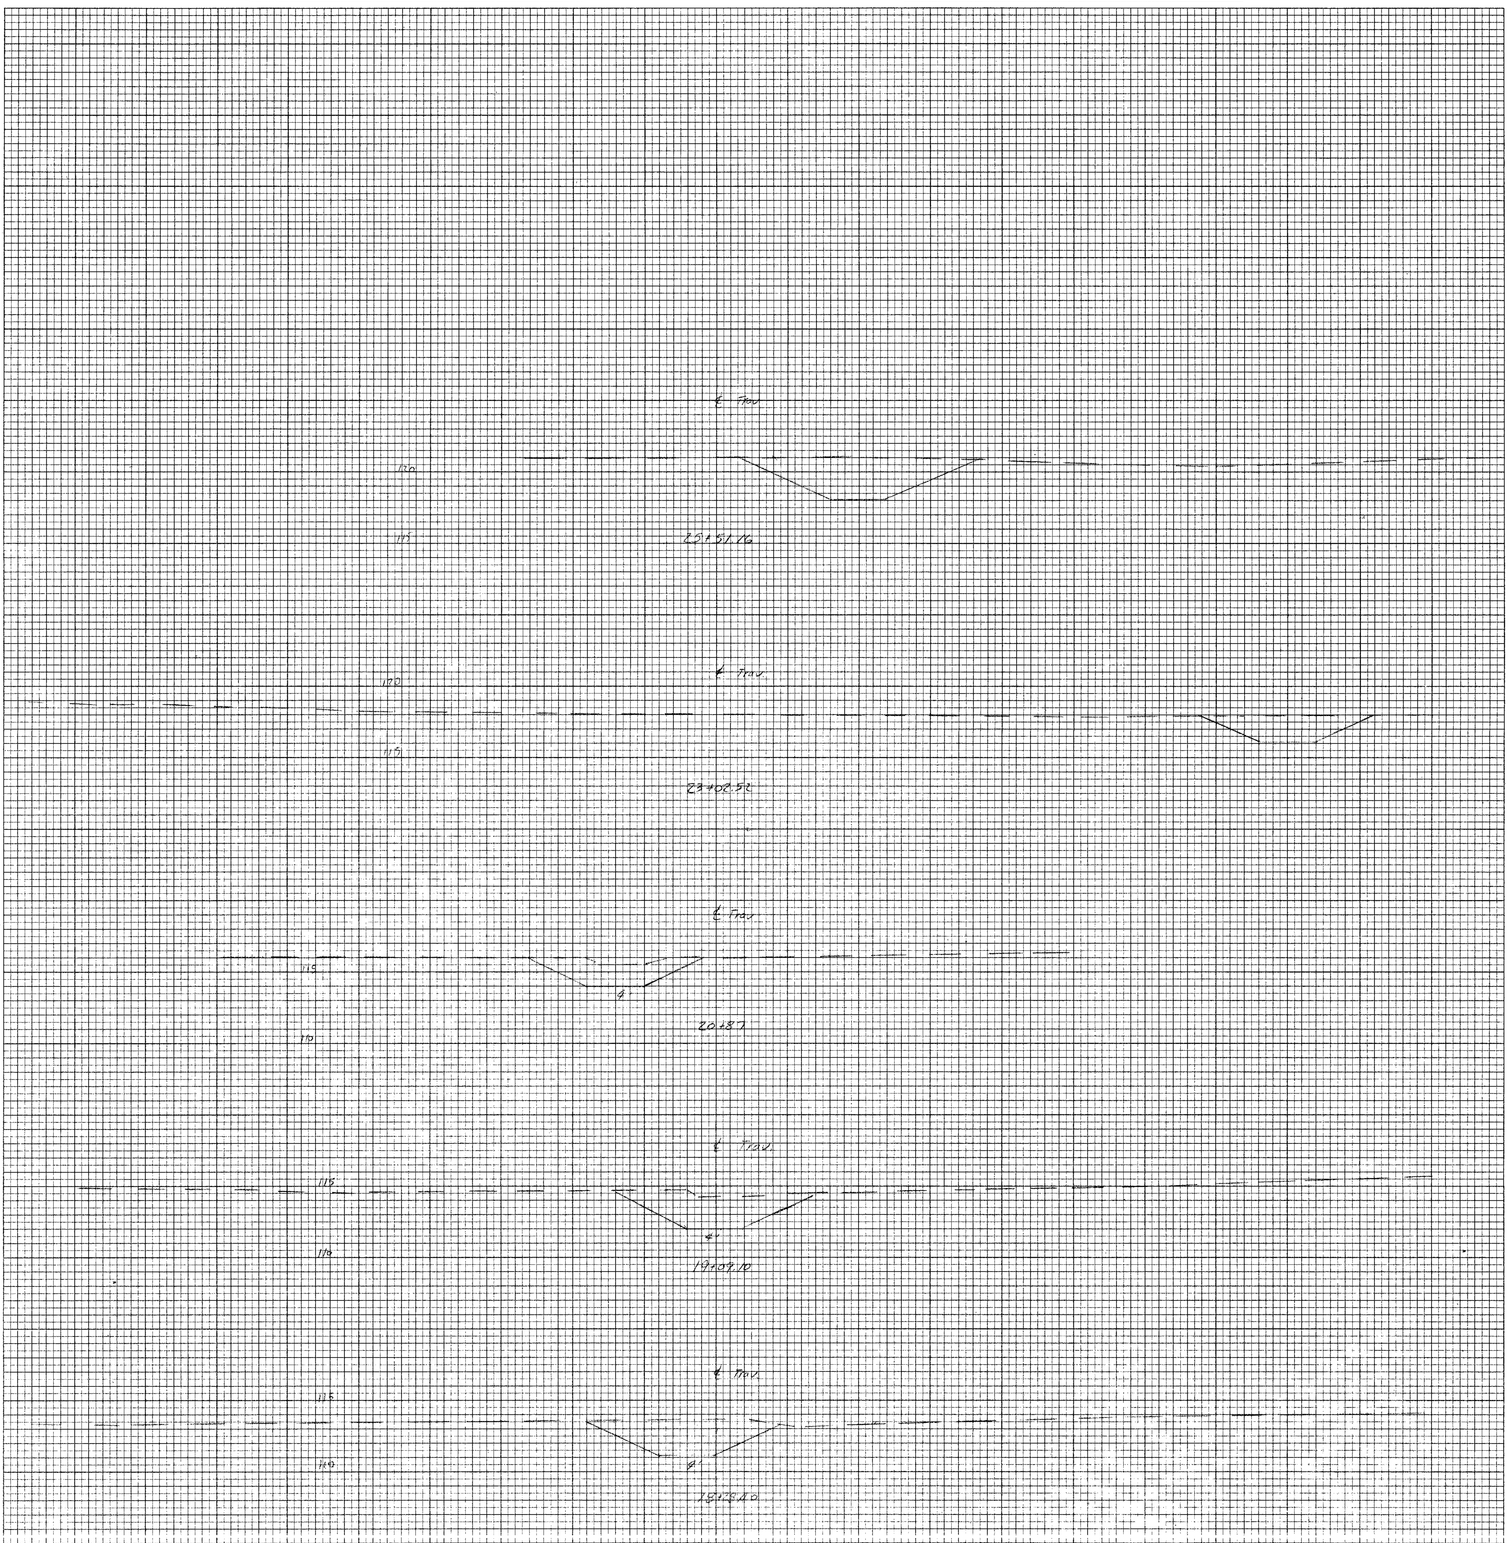

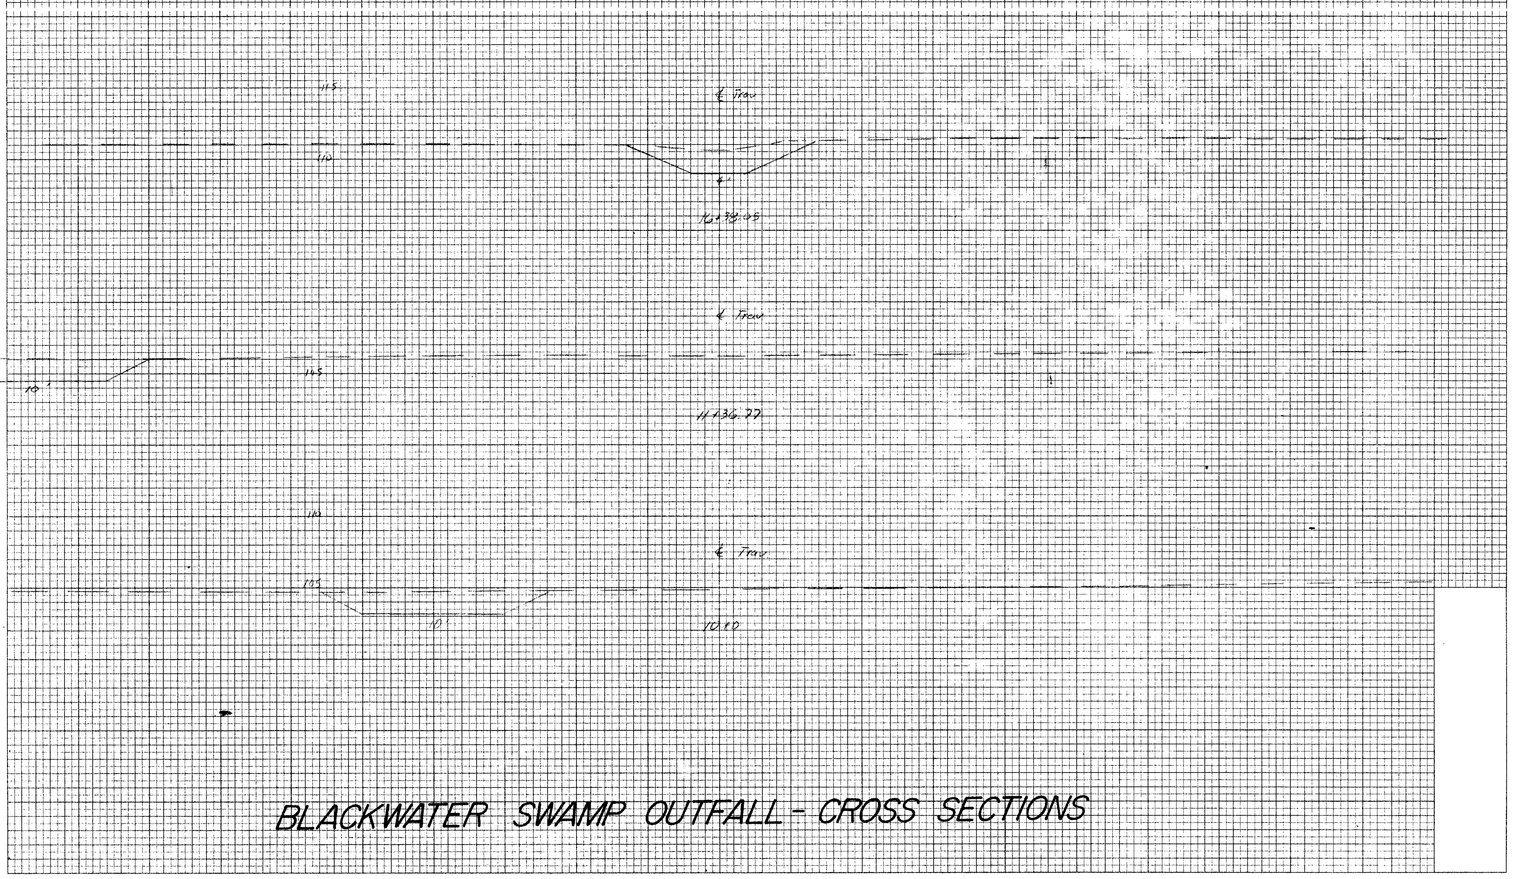

BLACKWATER SWAMP OUTFALL - CROSS SECTIONS

PLATE 3 CROSS-SECTION
CLEARPRINT PAPER CO., S.F. CAL.

NO. 1000H-3

Sheet 11 of 18