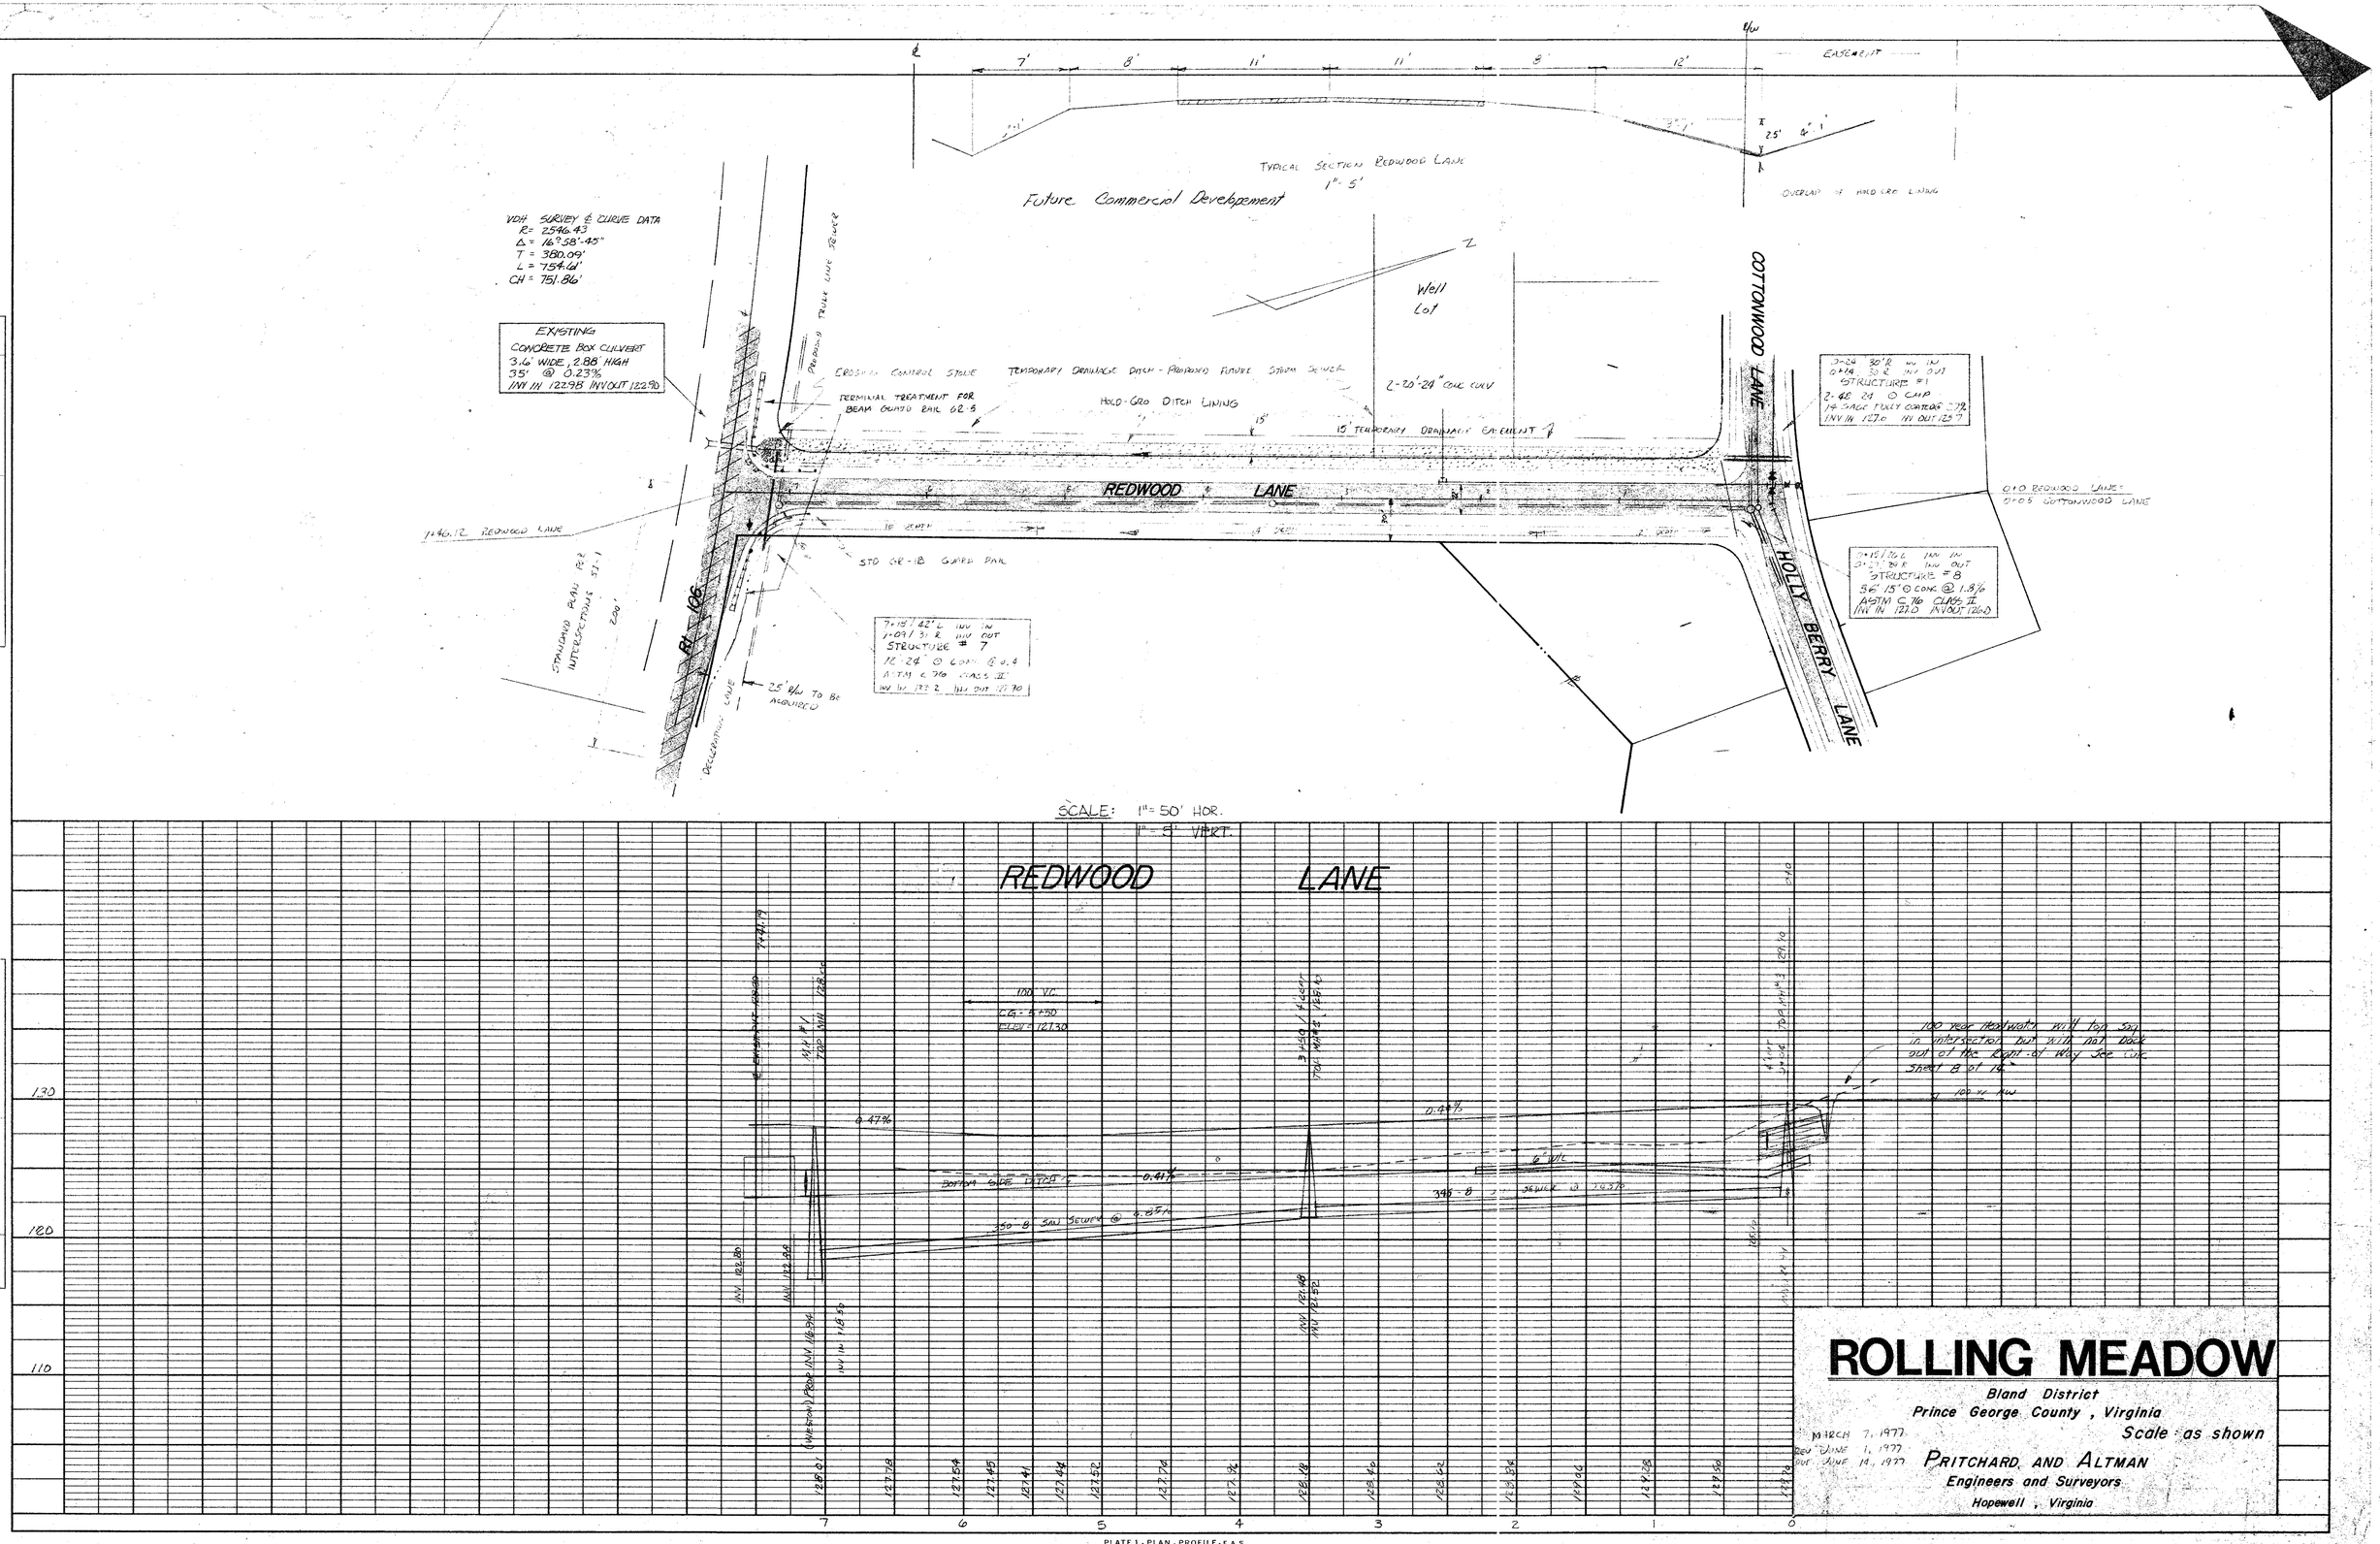

ROLLING MEADOW

Bland District
Prince George County, Virginia

Scale: as shown

MARCH 7, 1977
REV JUNE 1, 1977
REV JUNE 14, 1977

PRITCHARD AND ALTMAN
Engineers and Surveyors
Hopewell, Virginia

PLAN — SURVEYED: PLOTTED: DRAWN: CHECKED: ALIGNMENT CHECKED: RT OF WAY CHECKED: NOTE BOOK: NO.: BY: DATE:

PROFILE — SURVEYED: PLOTTED: DRAWN: CHECKED: B.M.'s NOTED: STRUCTURE NOTATNS CHK'D: NOTE BOOK: NO.: BY: DATE:

PLATE 1 - PLAN - PROFILE - F.A.S.
CLEARPRINT PAPER CO., S. F. CAL.
NO. 1000H-1