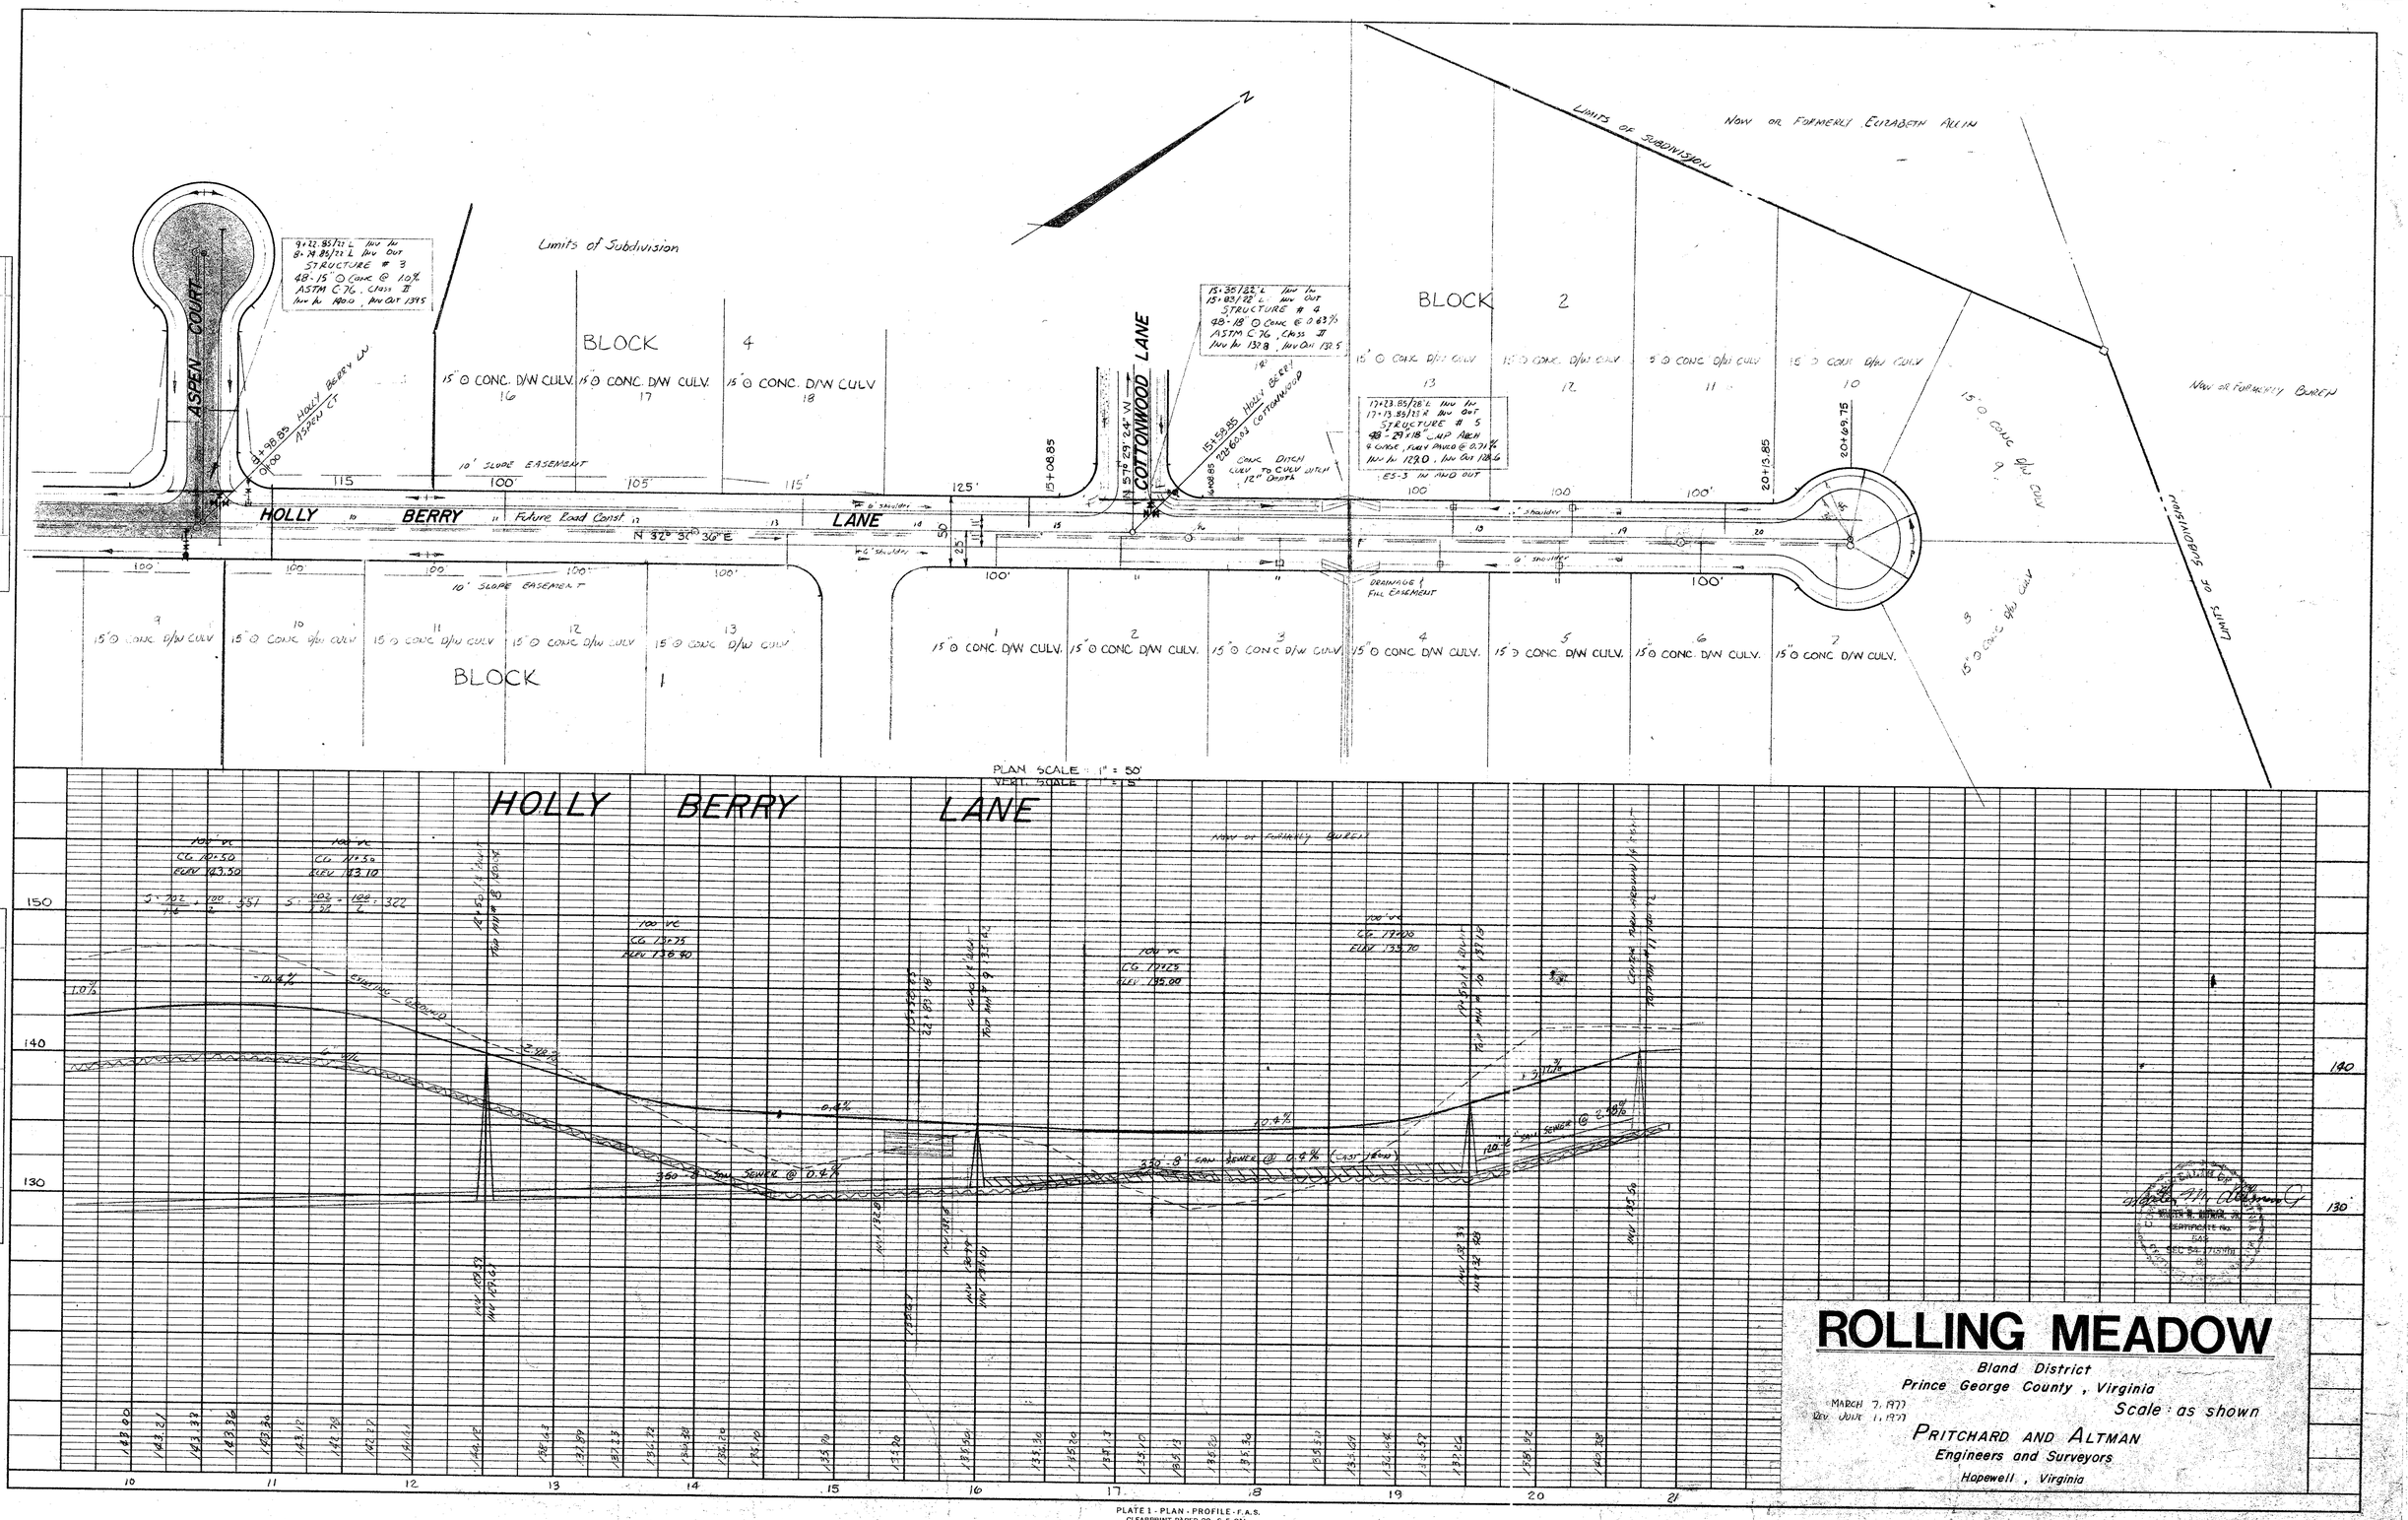

ROLLING MEADOW

Bland District
Prince George County, Virginia

MARCH 7, 1977
REV JULY 1, 1977

Scale: as shown

PRITCHARD AND ALTMAN
Engineers and Surveyors
Hopewell, Virginia

PLATE 1 - PLAN - PROFILE - F.A.S.
CLEARPRINT PAPER CO., S.F. CAL.
NO. 1000H-1