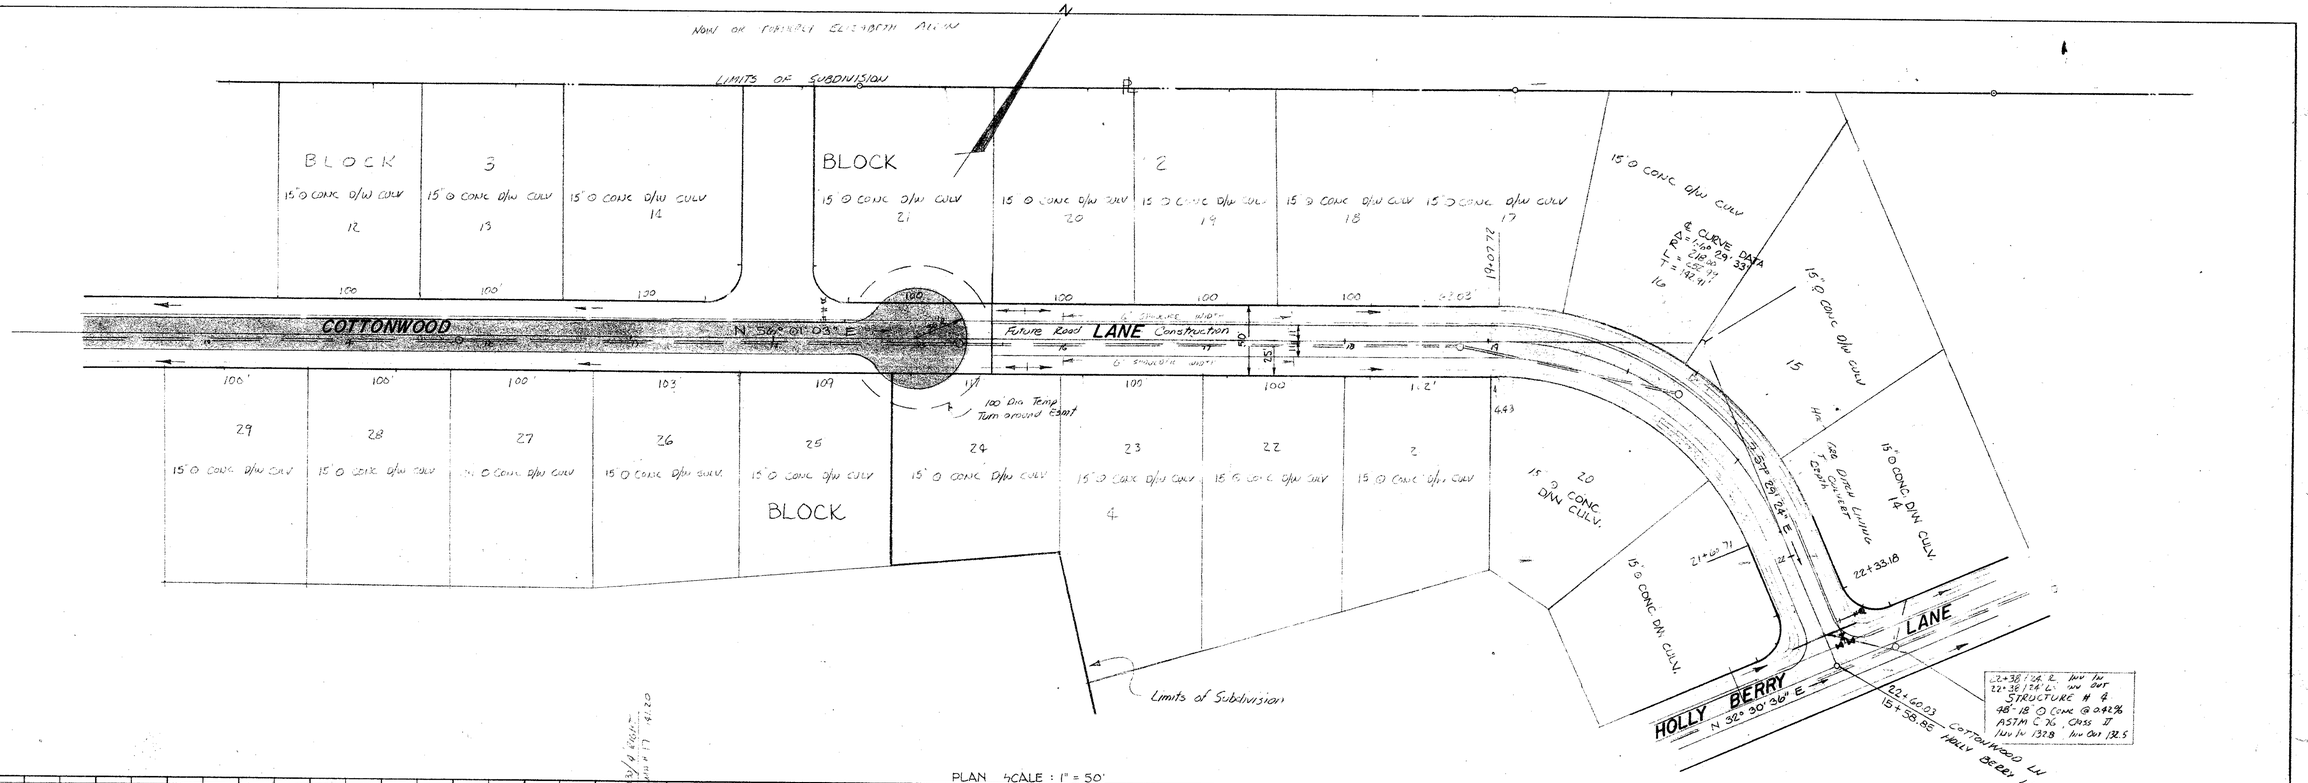

PLAN SCALE : 1" = 50'

VERT. SCALE : 1" = 5'

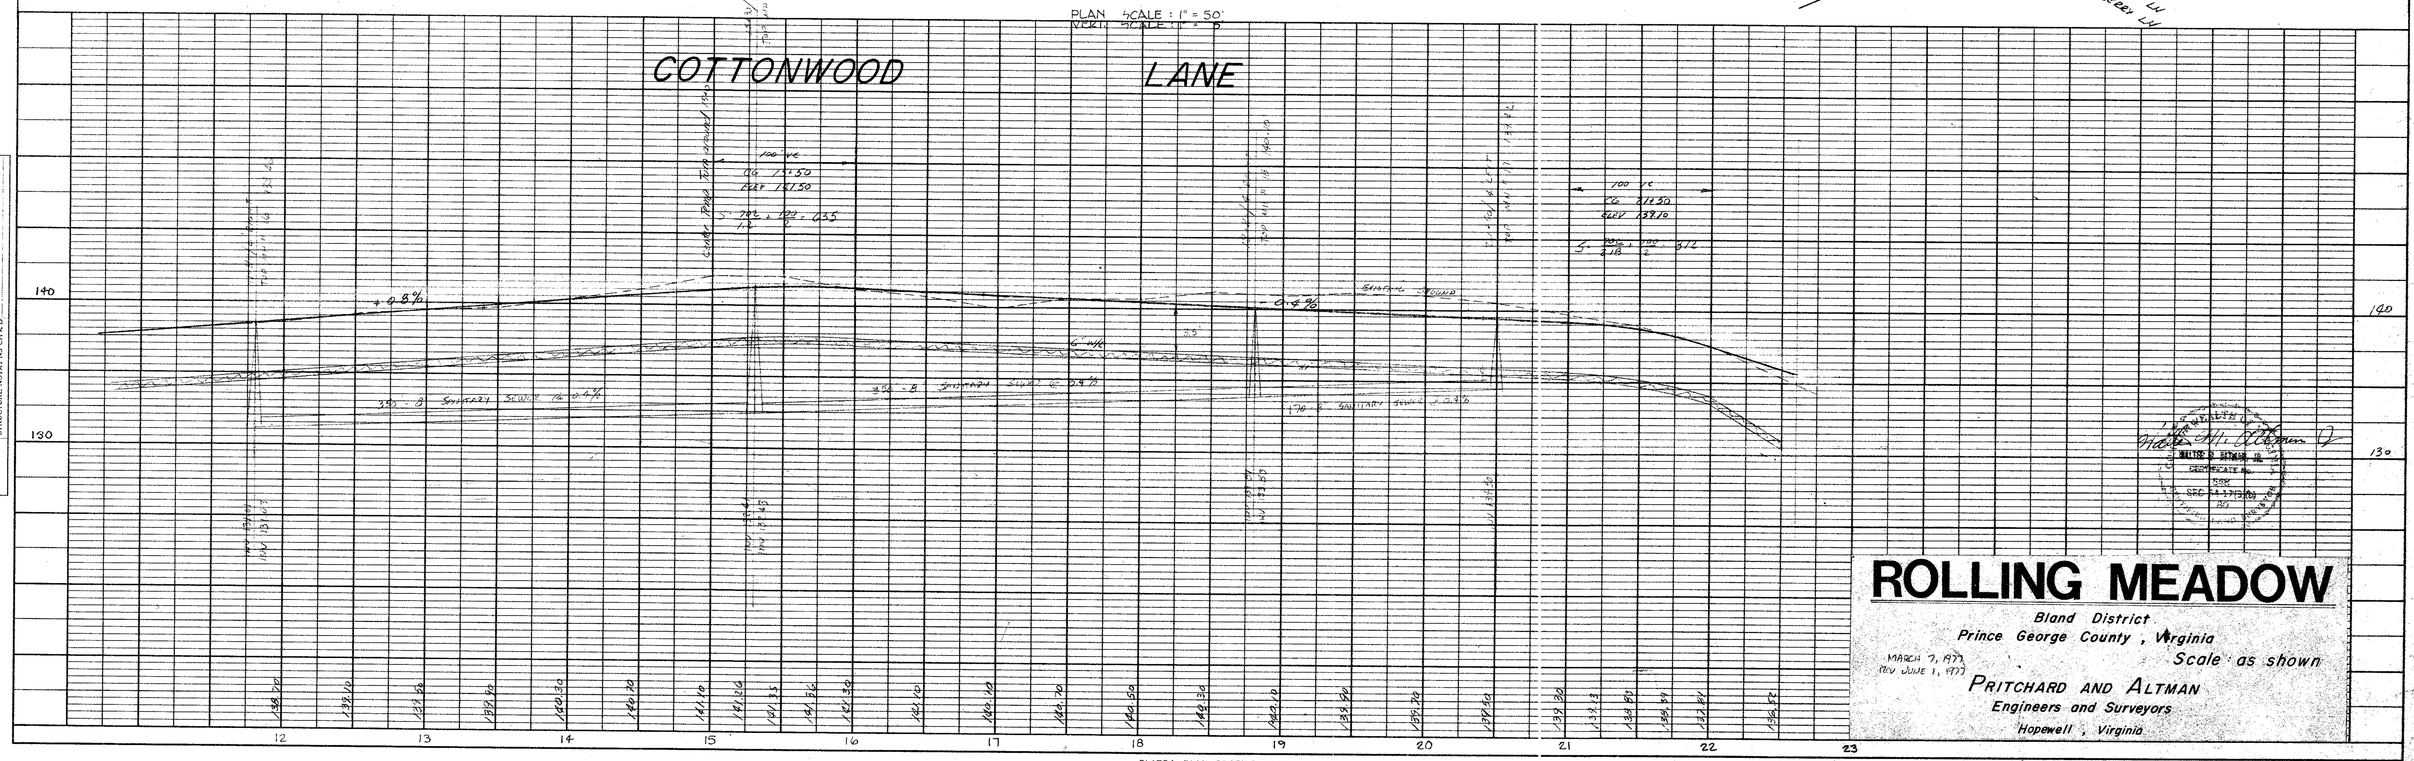

ROLLING MEADOW

Bland District

Prince George County, Virginia

Scale as shown

MARCH 7, 1977

REV JUNE 1, 1977

PRITCHARD AND ALTMAN

Engineers and Surveyors

Hopewell, Virginia

PLAN
SURVEYED
PLOTTED
NOTE BOOK
ALIGNMENT CHECKED
NO.
RT. OF WAY CHECKED
BY
DATE

PROFILE
SURVEYED
PLOTTED
NOTE BOOK
GRADES CHECKED
PLANE
NO.
STRUCTURE NOTATNS CHK'D
BY
DATE

PLATE 1 - PLAN - PROFILE - F. A. S.
CLEARPRINT PAPER CO., S. F. CAL.
NO. 1000H-1